


INDEX OF DRAWINGS

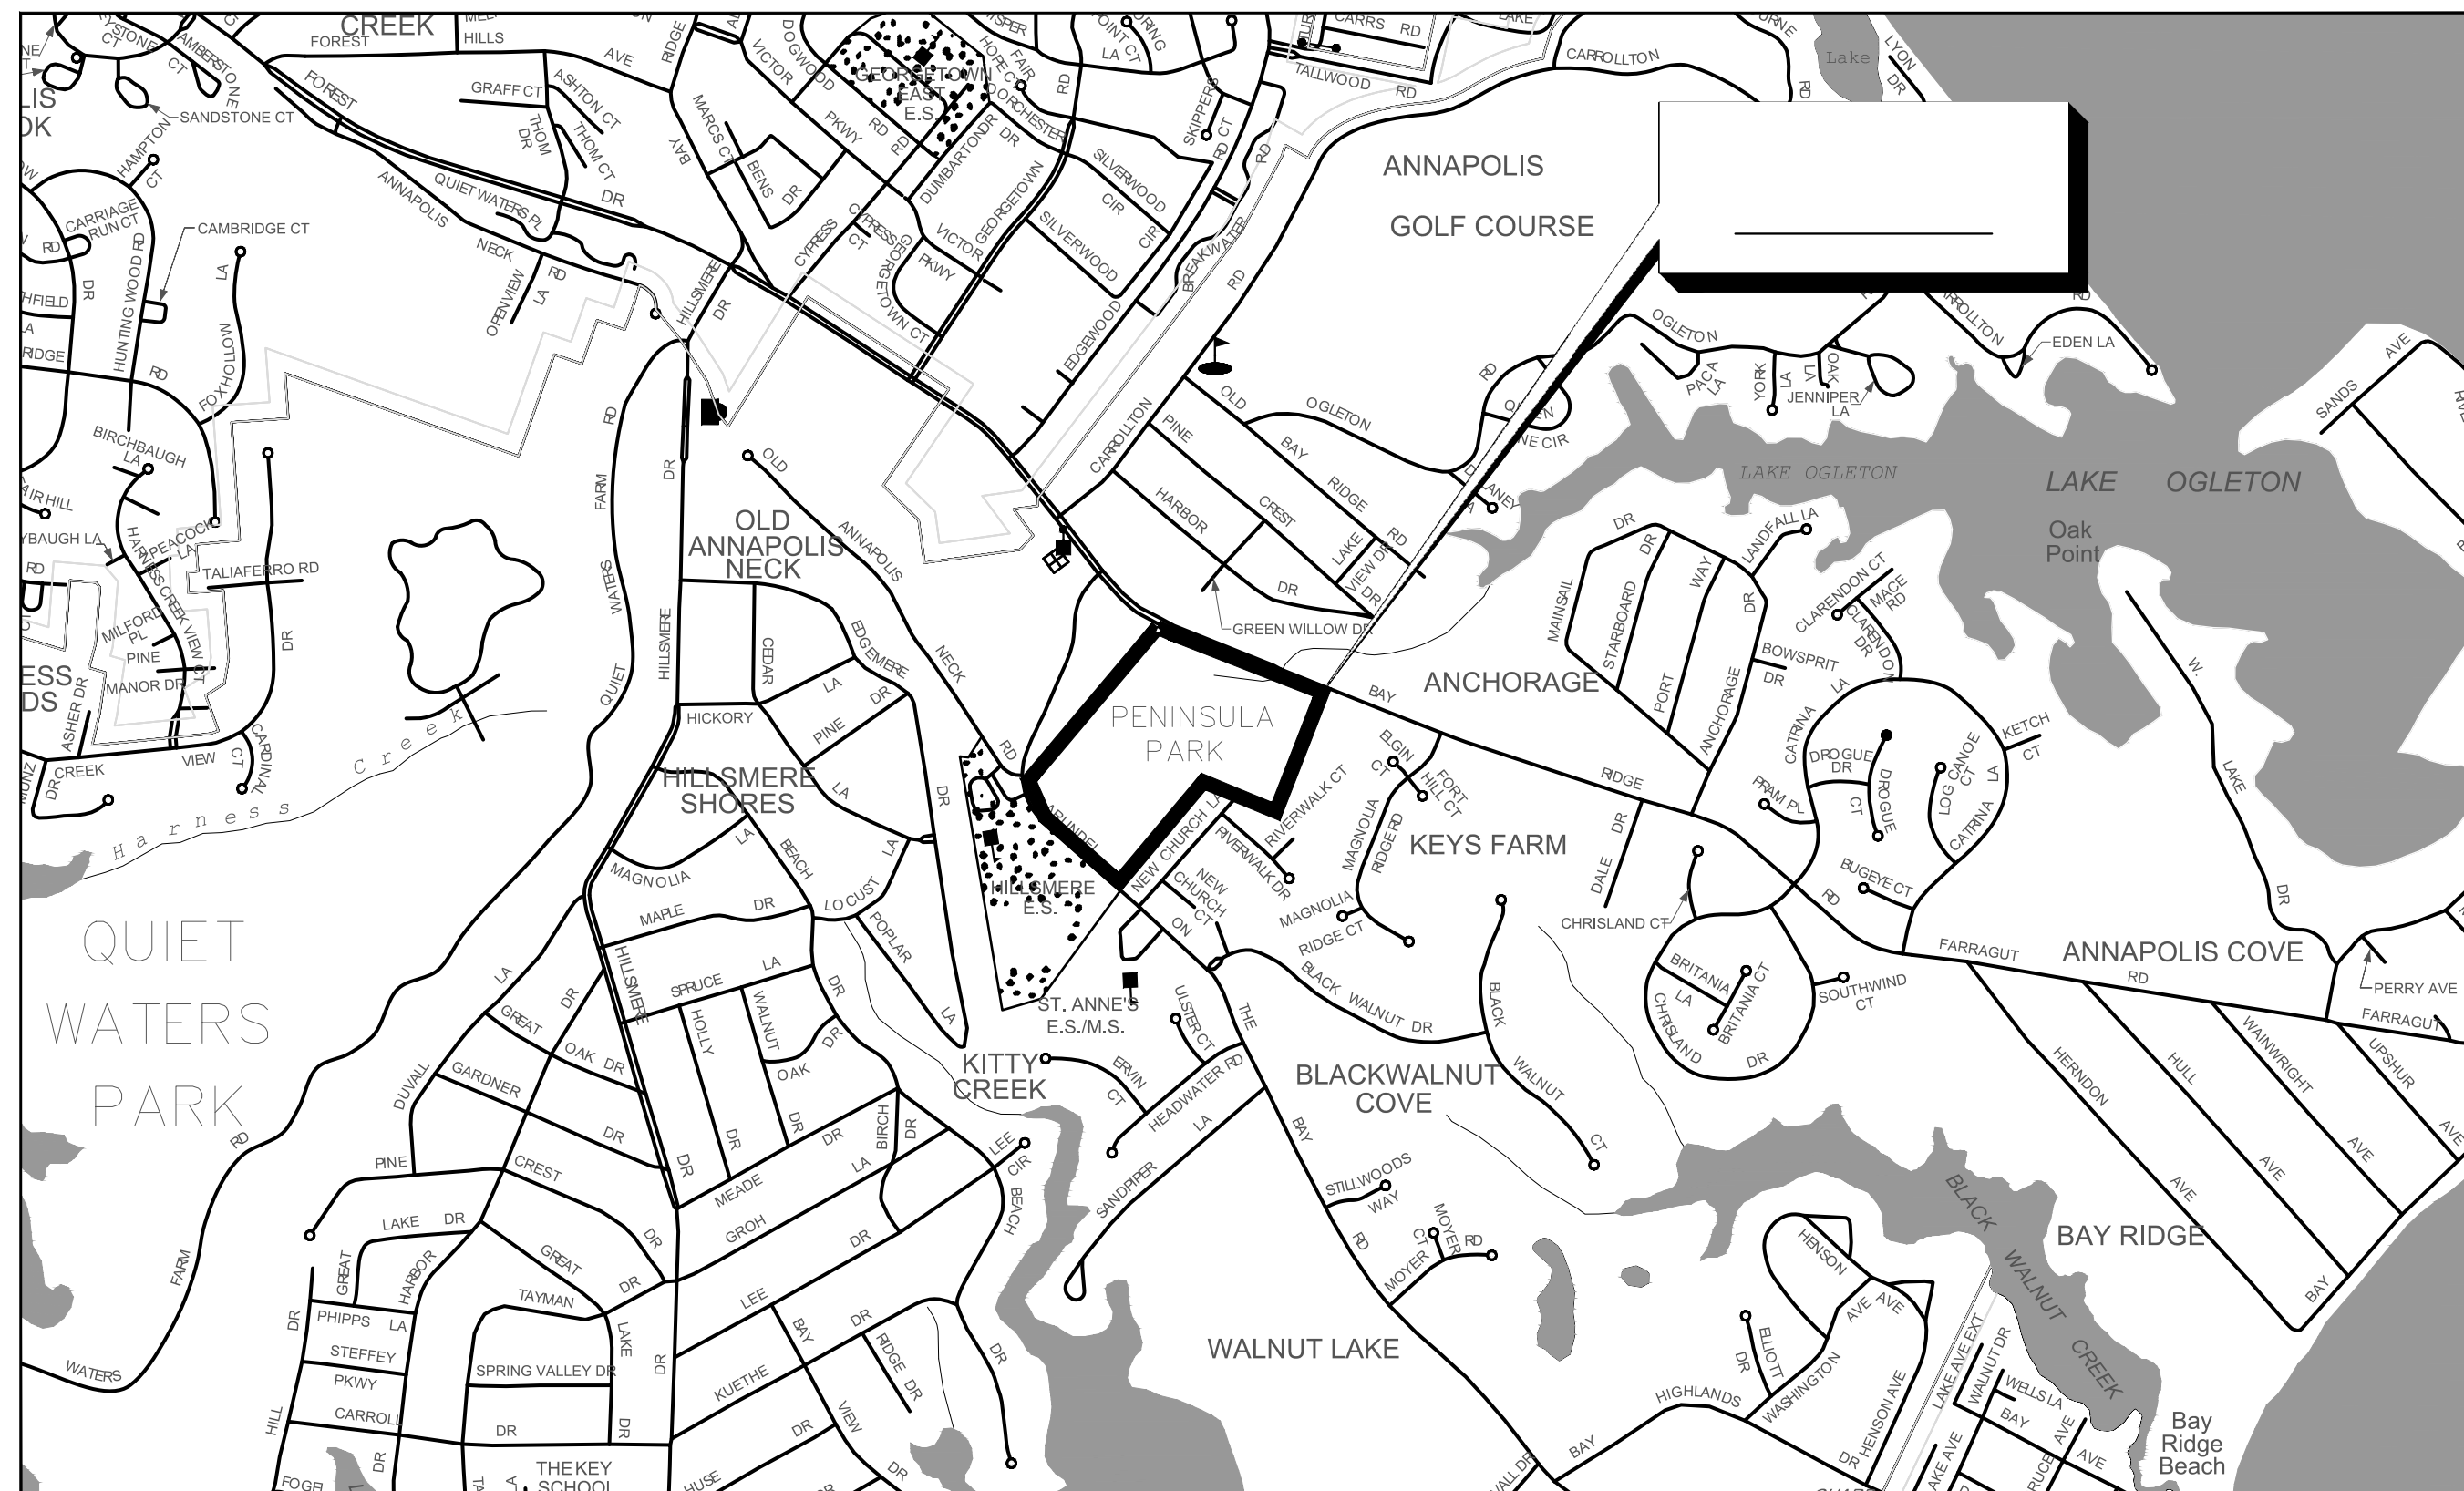

SCALE: 1" = 2000'



SIGNATURE OF DEVELOPER / OWNER

DATE _____

PRINT: NAME: _____
TITLE: _____
AFFILIATION: _____
ADDRESS: _____
TELEPHONE NUMBER: _____




SCALE: 1" = 1000'



TI-01


AECOM AECOM 4 NORTH PARK DRIVE SUITE 300 HUNT VALLEY, MARYLAND 21030 PHONE: 410-785-7220 FAX: 410-785-6818	PROFESSIONAL CERTIFICATION "I CERTIFY THAT THESE DOCUMENTS WERE PREPARED OR APPROVED BY ME, AND THAT I AM A DULY LICENSED PROFESSIONAL ENGINEER UNDER THE LAWS OF THE STATE OF MARYLAND." MD LICENSE NUMBER: 53587 EXPIRATION DATE: 12-09-2022	REVISIONS <table><thead><tr><th>NO.</th><th>DESCRIPTION</th><th>BY</th><th>DATE</th></tr></thead><tbody><tr><td></td><td></td><td></td><td></td></tr><tr><td></td><td></td><td></td><td></td></tr><tr><td></td><td></td><td></td><td></td></tr><tr><td></td><td></td><td></td><td></td></tr><tr><td></td><td></td><td></td><td></td></tr><tr><td></td><td></td><td></td><td></td></tr><tr><td></td><td></td><td></td><td></td></tr><tr><td></td><td></td><td></td><td></td></tr><tr><td></td><td></td><td></td><td></td></tr></tbody></table>				NO.	DESCRIPTION	BY	DATE																																					ANNE ARUNDEL COUNTY DEPARTMENT OF PUBLIC WORKS <table><thead><tr><th>APPROVED</th><th>DATE</th><th>APPROVED</th><th>DATE</th><th>SCALE: AS NOTED</th><th rowspan="3">PENINSULA PARK EXPANSION PHASE II</th></tr></thead><tbody><tr><td></td><td></td><td></td><td></td><td>DRAWN BY: XX</td></tr><tr><td>CHIEF ENGINEER</td><td></td><td>PROJECT MANAGER</td><td></td><td>CHECKED BY: XX</td></tr><tr><td>APPROVED</td><td>DATE</td><td>APPROVED</td><td>DATE</td><td>SHEET NO. 1 OF 17</td><th rowspan="3">TITLE SHEET</th></tr><tr><td></td><td></td><td></td><td></td><td>PROJECT NO. P509000</td></tr><tr><td>ASSISTANT CHIEF ENGINEER</td><td></td><td>CHIEF, RIGHT OF WAY</td><td></td><td>CONTRACT NO. P509007</td></tr></tbody></table>					APPROVED	DATE	APPROVED	DATE	SCALE: AS NOTED	PENINSULA PARK EXPANSION PHASE II					DRAWN BY: XX	CHIEF ENGINEER		PROJECT MANAGER		CHECKED BY: XX	APPROVED	DATE	APPROVED	DATE	SHEET NO. 1 OF 17	TITLE SHEET					PROJECT NO. P509000	ASSISTANT CHIEF ENGINEER		CHIEF, RIGHT OF WAY		CONTRACT NO. P509007
	NO.	DESCRIPTION	BY	DATE	
APPROVED	DATE	APPROVED	DATE	SCALE: AS NOTED	PENINSULA PARK EXPANSION PHASE II	
				DRAWN BY: XX	
CHIEF ENGINEER		PROJECT MANAGER		CHECKED BY: XX	
APPROVED	DATE	APPROVED	DATE	SHEET NO. 1 OF 17	TITLE SHEET	
				PROJECT NO. P509000	
ASSISTANT CHIEF ENGINEER		CHIEF, RIGHT OF WAY		CONTRACT NO. P509007	

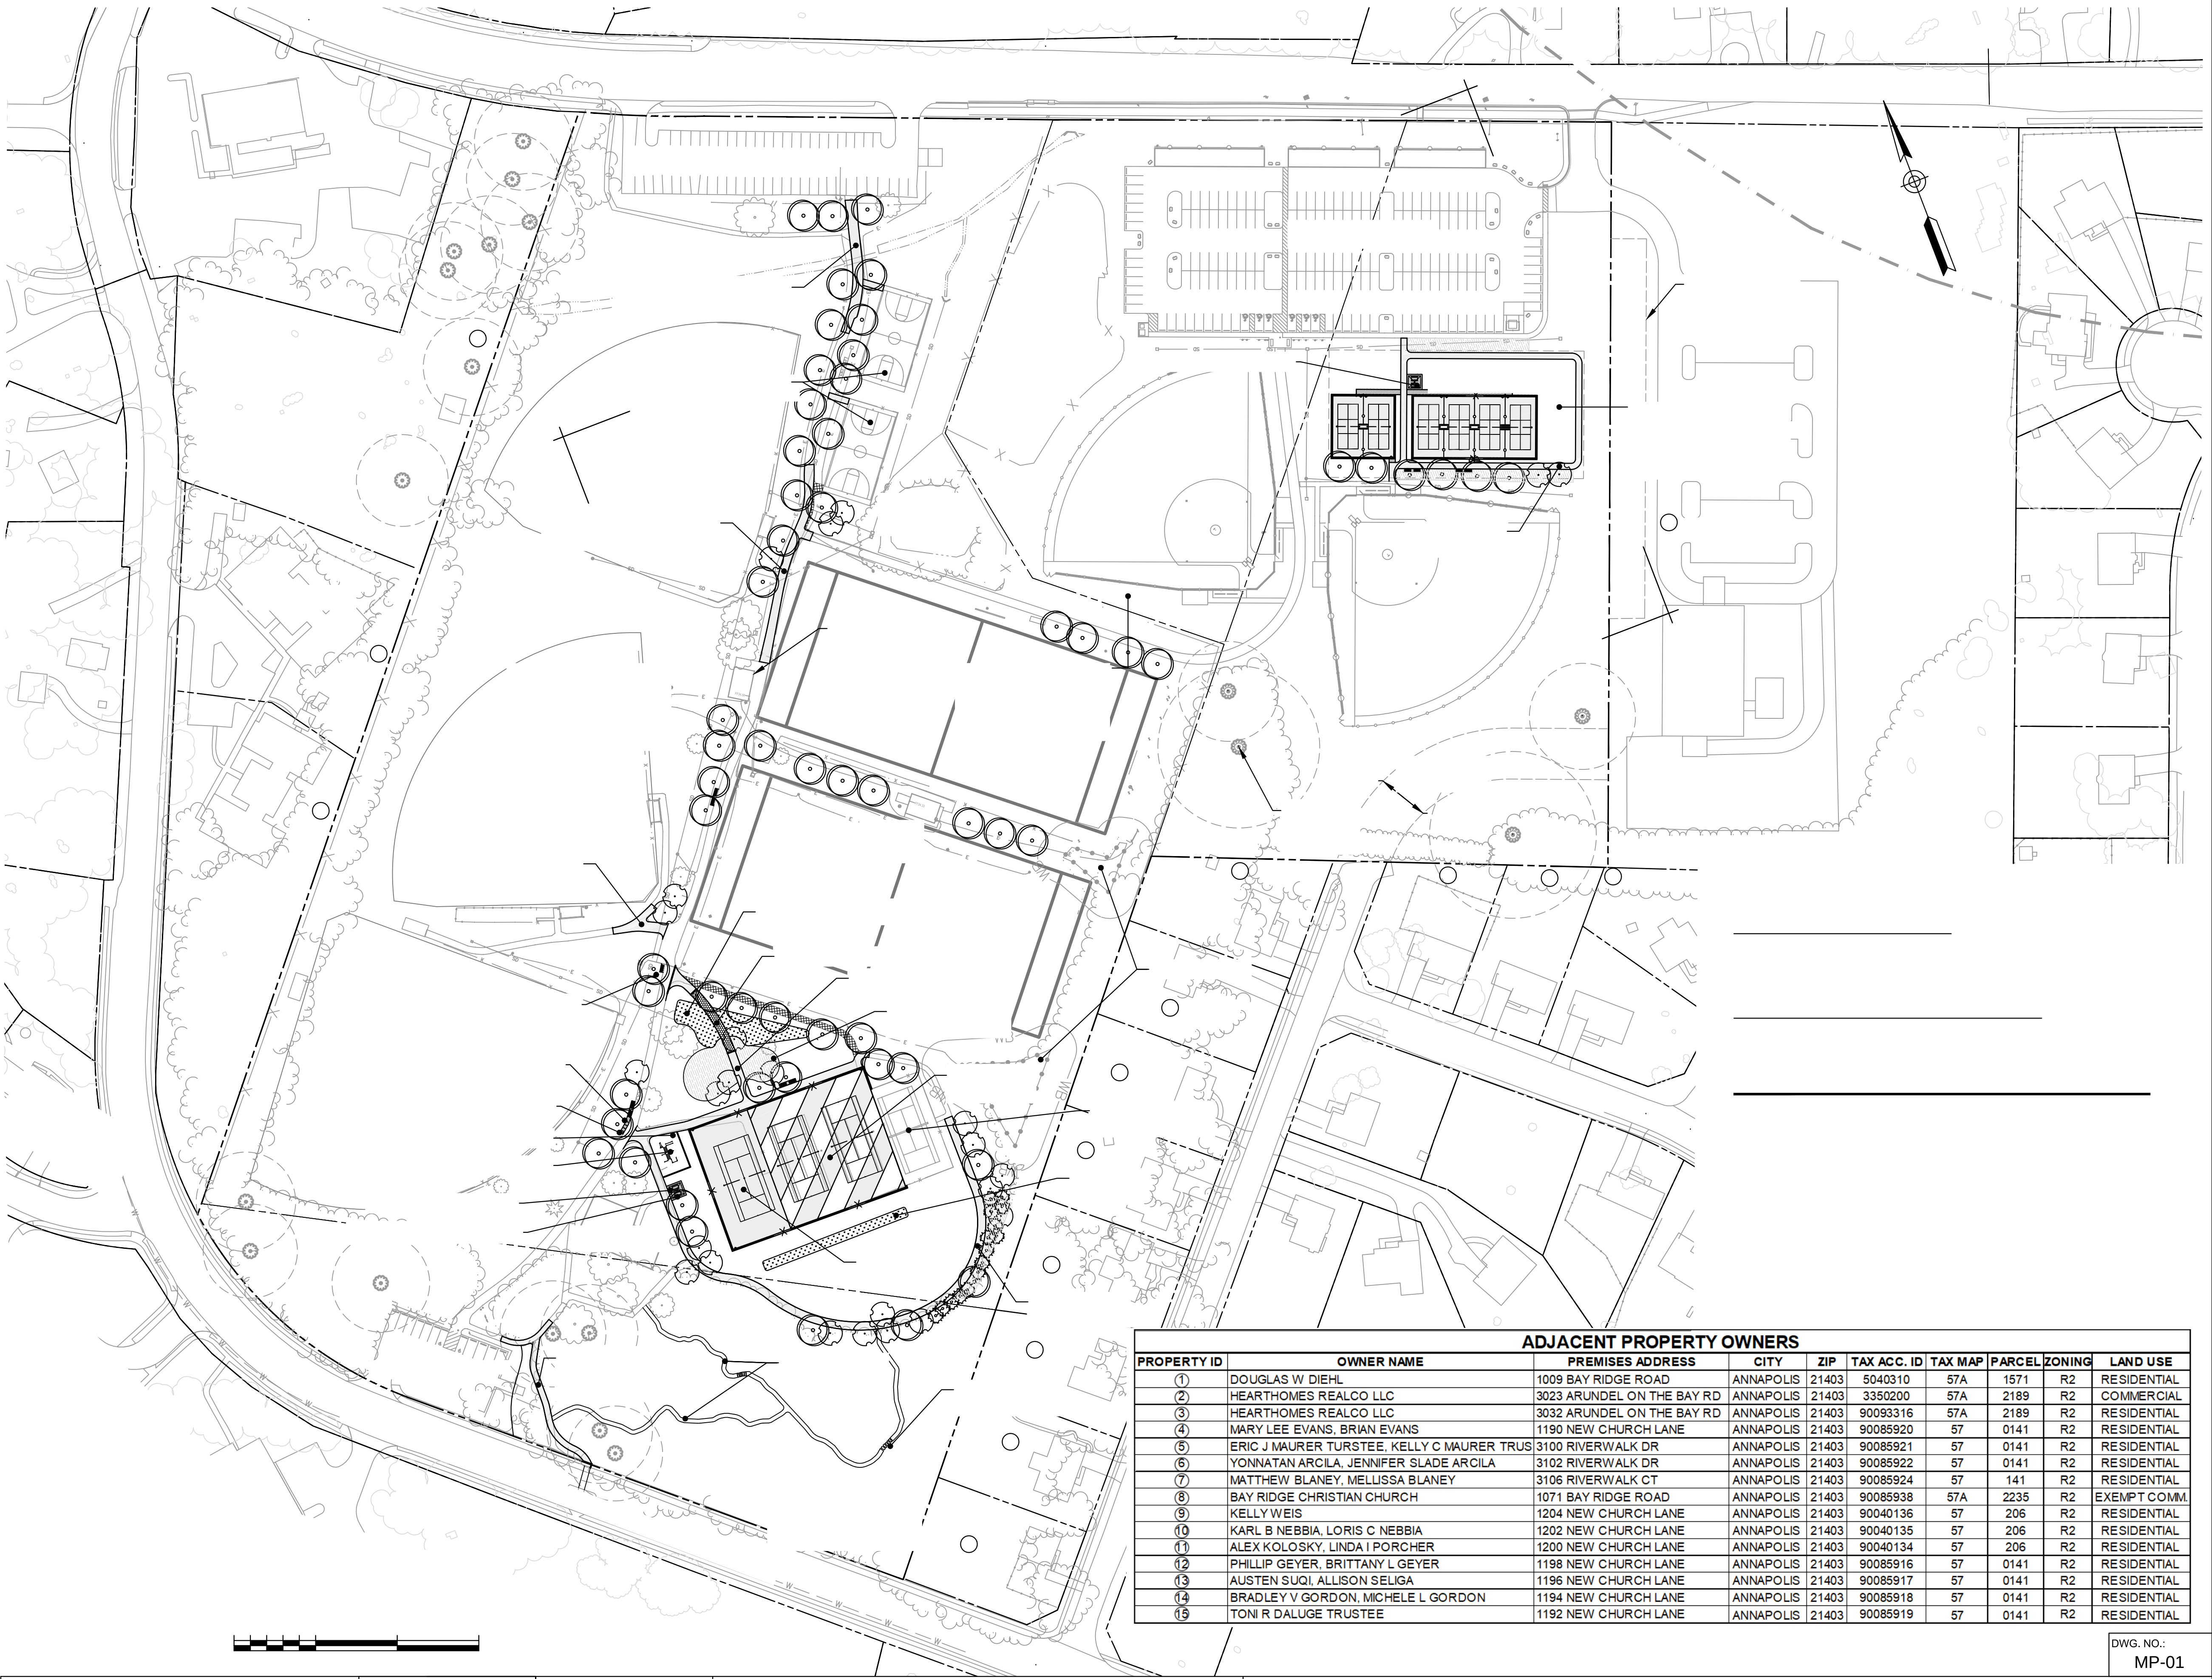

ADJACENT PROPERTY OWNERS											
PROPERTY ID	OWNER NAME	PREMISES ADDRESS	CITY	ZIP	TAX ACC. ID	TAX MAP	PARCEL	ZONING	LAND USE		
①	DOUGLAS W DIEHL	1009 BAY RIDGE ROAD	ANNAPOLIS	21403	5040310	57A	1571	R2	RESIDENTIAL		
②	HEARTHOMES REALCO LLC	3023 ARUNDEL ON THE BAY RD	ANNAPOLIS	21403	3350200	57A	2189	R2	COMMERCIAL		
③	HEARTHOMES REALCO LLC	3032 ARUNDEL ON THE BAY RD	ANNAPOLIS	21403	90093316	57A	2189	R2	RESIDENTIAL		
④	MARY LEE EVANS, BRIAN EVANS	1190 NEW CHURCH LANE	ANNAPOLIS	21403	90085920	57	0141	R2	RESIDENTIAL		
⑤	ERIC J MAURER TURSTEE, KELLY C MAURER TRUS	3100 RIVERWALK DR	ANNAPOLIS	21403	90085921	57	0141	R2	RESIDENTIAL		
⑥	YONNATAN ARCILA, JENNIFER SLADE ARCILA	3102 RIVERWALK DR	ANNAPOLIS	21403	90085922	57	0141	R2	RESIDENTIAL		
⑦	MATTHEW BLANEY, MELISSA BLANEY	3106 RIVERWALK CT	ANNAPOLIS	21403	90085924	57	141	R2	RESIDENTIAL		
⑧	BAY RIDGE CHRISTIAN CHURCH	1071 BAY RIDGE ROAD	ANNAPOLIS	21403	90085938	57A	2235	R2	EXEMPT COMM		
⑨	KELLY WEIS	1204 NEW CHURCH LANE	ANNAPOLIS	21403	90040136	57	206	R2	RESIDENTIAL		
⑩	KARL B NEBBIA, LORIS C NEBBIA	1202 NEW CHURCH LANE	ANNAPOLIS	21403	90040135	57	206	R2	RESIDENTIAL		
⑪	ALEX KOLOSKY, LINDA I PORCHER	1200 NEW CHURCH LANE	ANNAPOLIS	21403	90040134	57	206	R2	RESIDENTIAL		
⑫	PHILLIP GEYER, BRITTANY L GEYER	1198 NEW CHURCH LANE	ANNAPOLIS	21403	90085916	57	0141	R2	RESIDENTIAL		
⑬	AUSTEN SUOI, ALLISON SELIGA	1196 NEW CHURCH LANE	ANNAPOLIS	21403	90085917	57	0141	R2	RESIDENTIAL		
⑭	BRADLEY V GORDON, MICHELE L GORDON	1194 NEW CHURCH LANE	ANNAPOLIS	21403	90085918	57	0141	R2	RESIDENTIAL		
⑮	TONI R DALUGE TRUSTEE	1192 NEW CHURCH LANE	ANNAPOLIS	21403	90085919	57	0141	R2	RESIDENTIAL		



DWG. NO.:
MP-01

AECOM 4 NORTH PARK DRIVE SUITE 300 HUNT VALLEY, MARYLAND 21030 PHONE: 410-785-7220 FAX: 410-785-6818	PROFESSIONAL CERTIFICATION * I CERTIFY THAT THESE DOCUMENTS WERE PREPARED OR APPROVED BY ME, AND THAT I AM A DULY LICENSED PROFESSIONAL ENGINEER UNDER THE LAWS OF THE STATE OF MARYLAND.* MD LICENSE NUMBER: 53587 EXPIRATION DATE: 12-09-2022	REVISIONS				ANNE ARUNDEL COUNTY				PENINSULA PARK EXPANSION PHASE II MASTER PARK PLAN
						DEPARTMENT OF PUBLIC WORKS				
				APPROVED	DATE	APPROVED	DATE	SCALE: AS NOTED		
				CHIEF ENGINEER		PROJECT MANAGER		DRAWN BY: XX		
				APPROVED	DATE	APPROVED	DATE	CHECKED BY: XX		
				ASSISTANT CHIEF ENGINEER		CHIEF, RIGHT OF WAY		SHEET NO. 2 OF 17		
								PROJECT NO. P509000		
								CONTRACT NO. P509007		

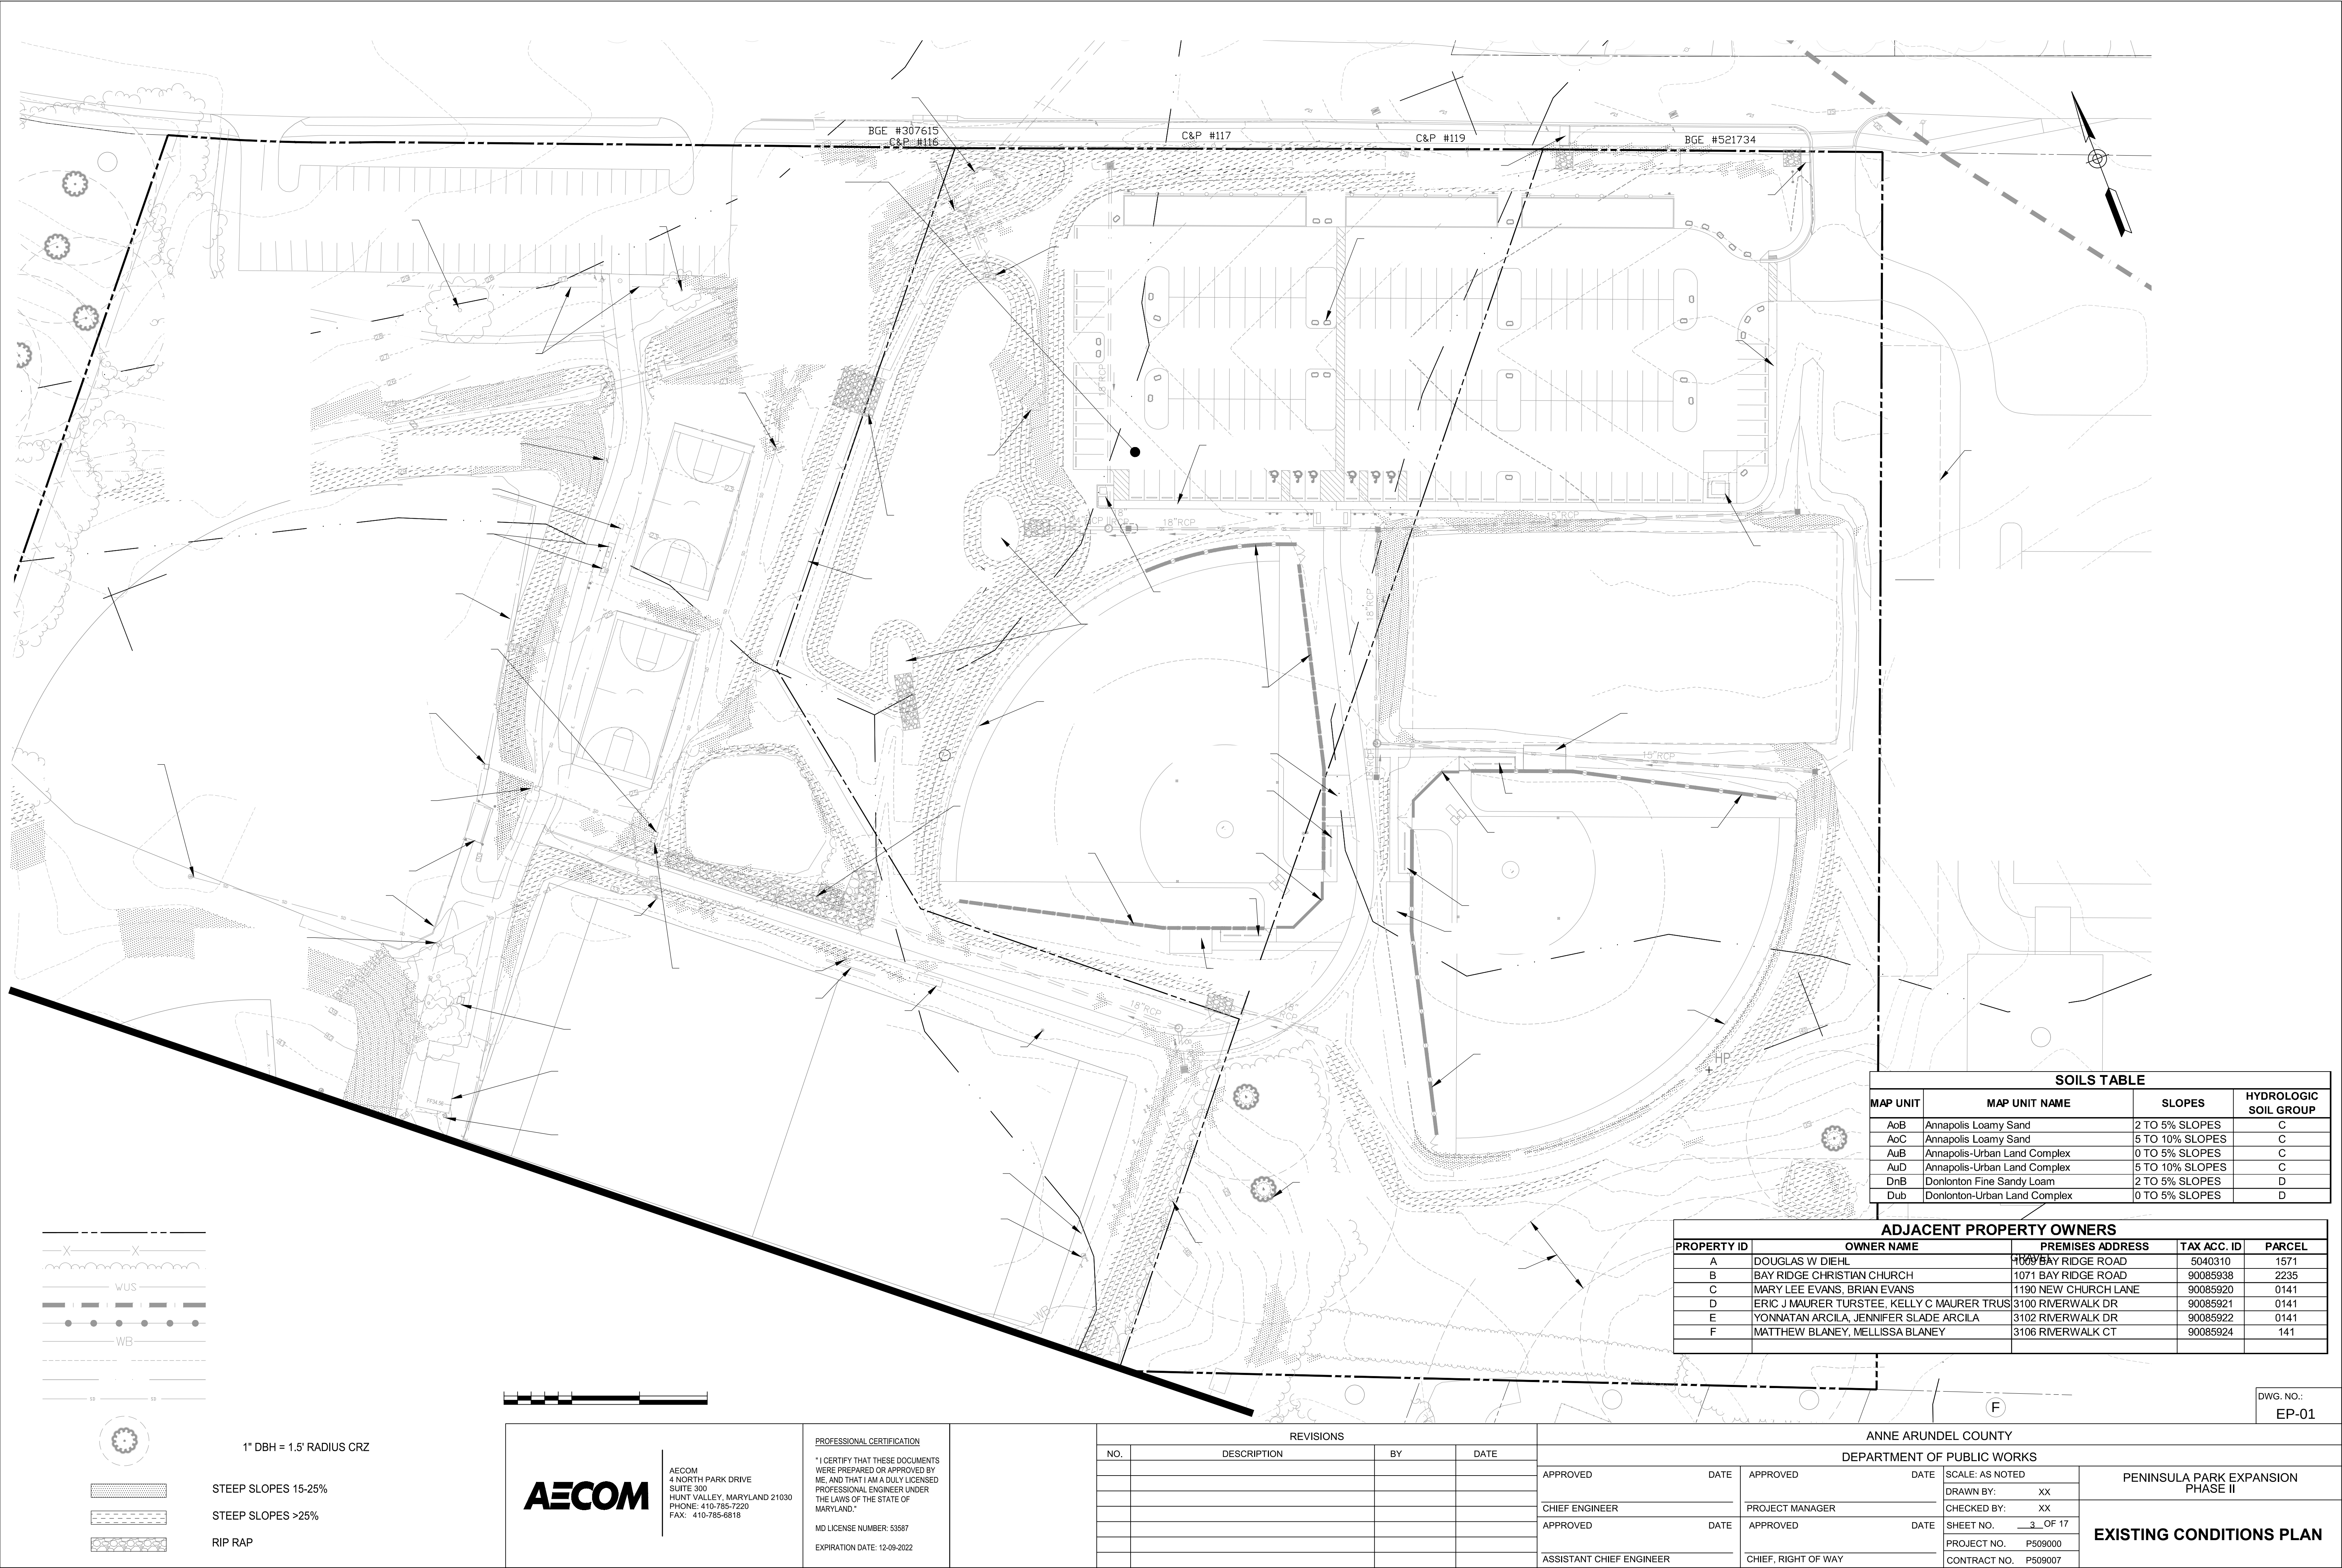


SOILS TABLE			
MAP UNIT	MAP UNIT NAME	SLOPES	HYDROLOGIC SOIL GROUP
AoB	Annapolis Loamy Sand	2 TO 5% SLOPES	C
AoC	Annapolis Loamy Sand	5 TO 10% SLOPES	C
AuB	Annapolis-Urban Land Complex	0 TO 5% SLOPES	C
AuD	Annapolis-Urban Land Complex	5 TO 10% SLOPES	C
DnB	Donlonton Fine Sandy Loam	2 TO 5% SLOPES	D
Dub	Donlonton-Urban Land Complex	0 TO 5% SLOPES	D

ADJACENT PROPERTY OWNERS				
PROPERTY ID	OWNER NAME	PREMISES ADDRESS	TAX ACC. ID	PARCEL
A	DOUGLAS W DIEHL	1009 BAY RIDGE ROAD	5040310	1571
B	BAY RIDGE CHRISTIAN CHURCH	1071 BAY RIDGE ROAD	90085938	2235
C	MARY LEE EVANS, BRIAN EVANS	1190 NEW CHURCH LANE	90085920	0141
D	ERIC J MAURER TURSTEE, KELLY C MAURER TRUS	3100 RIVERWALK DR	90085921	0141
E	YONNATAN ARCILA, JENNIFER SLADE ARCILA	3102 RIVERWALK DR	90085922	0141
F	MATTHEW BLANEY, MELLISSA BLANEY	3106 RIVERWALK CT	90085924	141

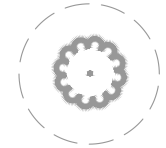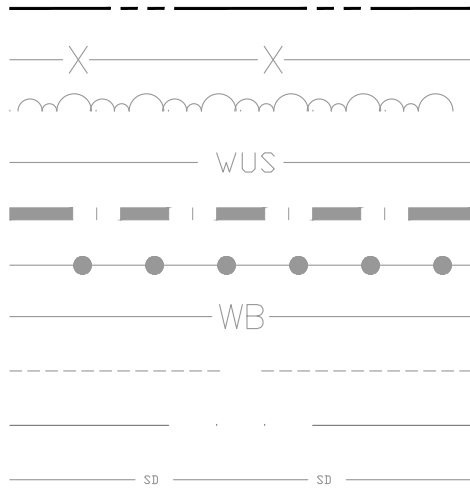

1" DBH = 1.5' RADIUS CRZ

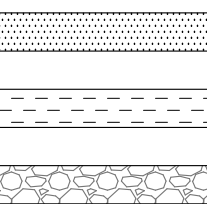

STEEP SLOPES 15-25%

STEEP SLOPES >25%

RIP RAP



AECOM
4 NORTH PARK DRIVE
SUITE 300
HUNT VALLEY, MARYLAND 21030
PHONE: 410-785-7220
FAX: 410-785-6818

PROFESSIONAL CERTIFICATION
* I CERTIFY THAT THESE DOCUMENTS
WERE PREPARED OR APPROVED BY
ME, AND THAT I AM A DULY LICENSED
PROFESSIONAL ENGINEER UNDER
THE LAWS OF THE STATE OF
MARYLAND.
MD LICENSE NUMBER: 53587
EXPIRATION DATE: 12-09-2022

REVISIONS			
NO.	DESCRIPTION	BY	DATE

ANNE ARUNDEL COUNTY					
DEPARTMENT OF PUBLIC WORKS					
APPROVED	DATE	APPROVED	DATE	SCALE: AS NOTED	PENINSULA PARK EXPANSION PHASE II
CHIEF ENGINEER		PROJECT MANAGER		DRAWN BY: XX	
				CHECKED BY: XX	
APPROVED	DATE	APPROVED	DATE	SHEET NO. 3 OF 17	EXISTING CONDITIONS PLAN
				PROJECT NO. P509000	
ASSISTANT CHIEF ENGINEER		CHIEF, RIGHT OF WAY		CONTRACT NO. P509007	



SOILS TABLE			
MAP UNIT	MAP UNIT NAME	SLOPES	HYDROLOGIC SOIL GROUP
AoB	Annapolis Loamy Sand	2 TO 5% SLOPES	C
AoC	Annapolis Loamy Sand	5 TO 10% SLOPES	C
AuB	Annapolis-Urban Land Complex	0 TO 5% SLOPES	C
AuD	Annapolis-Urban Land Complex	5 TO 10% SLOPES	C
DnB	Donlonton Fine Sandy Loam	2 TO 5% SLOPES	D
Dub	Donlonton-Urban Land Complex	0 TO 5% SLOPES	D

ADJACENT PROPERTY OWNERS				
PROPERTY ID	OWNER NAME	PREMISES ADDRESS	TAX ACC. ID	PARCEL
G	HEARTHOMES REALCO LLC	3023 ARUNDEL ON THE BAY RD	3350200	2189
H	HEARTHOMES REALCO LLC	3032 ARUNDEL ON THE BAY RD	90093316	2189
I	TONI R DALUGE TRUSTEE	1192 NEW CHURCH LANE	90085919	0141
J	BRADLEY V GORDON, MICHELE L GORDON	1194 NEW CHURCH LANE	90085918	0141
K	AUSTEN SUOI, ALLISON SELIGA	1196 NEW CHURCH LANE	90085917	0141
L	PHILLIP GEYER, BRITTANY L GEYER	1198 NEW CHURCH LANE	90085916	0141
M	ALEX KOLOSKY, LINDA I PORCHER	1200 NEW CHURCH LANE	90040134	206
O	KARL B NEBBIA, LORIS C NEBBIA	1202 NEW CHURCH LANE	90040135	206
P	KELLY WEIS	1204 NEW CHURCH LANE	90040136	206

DWG. NO.:
EP-02

REVISIONS				ANNE ARUNDEL COUNTY			
NO.	DESCRIPTION	BY	DATE	DEPARTMENT OF PUBLIC WORKS			
				APPROVED	DATE	APPROVED	DATE
				CHIEF ENGINEER		PROJECT MANAGER	
				APPROVED	DATE	APPROVED	DATE
				ASSISTANT CHIEF ENGINEER		CHIEF, RIGHT OF WAY	
				SCALE: AS NOTED			
				DRAWN BY: XX			
				CHECKED BY: XX			
				SHEET NO. 4 OF 17			
				PROJECT NO. P509000			
				CONTRACT NO. P509007			
				PENINSULA PARK EXPANSION PHASE II			
				EXISTING CONDITIONS PLAN			

AECOM

4 NORTH PARK DRIVE


SUITE 300

HUNT VALLEY, MARYLAND 21030

PHONE: 410-785-7220

FAX: 410-785-6818

PROFESSIONAL CERTIFICATION
*I CERTIFY THAT THESE DOCUMENTS
WERE PREPARED OR APPROVED BY
ME, AND THAT I AM A DULY LICENSED
PROFESSIONAL ENGINEER UNDER
THE LAWS OF THE STATE OF
MARYLAND.
MD LICENSE NUMBER: 53587
EXPIRATION DATE: 12-09-2022

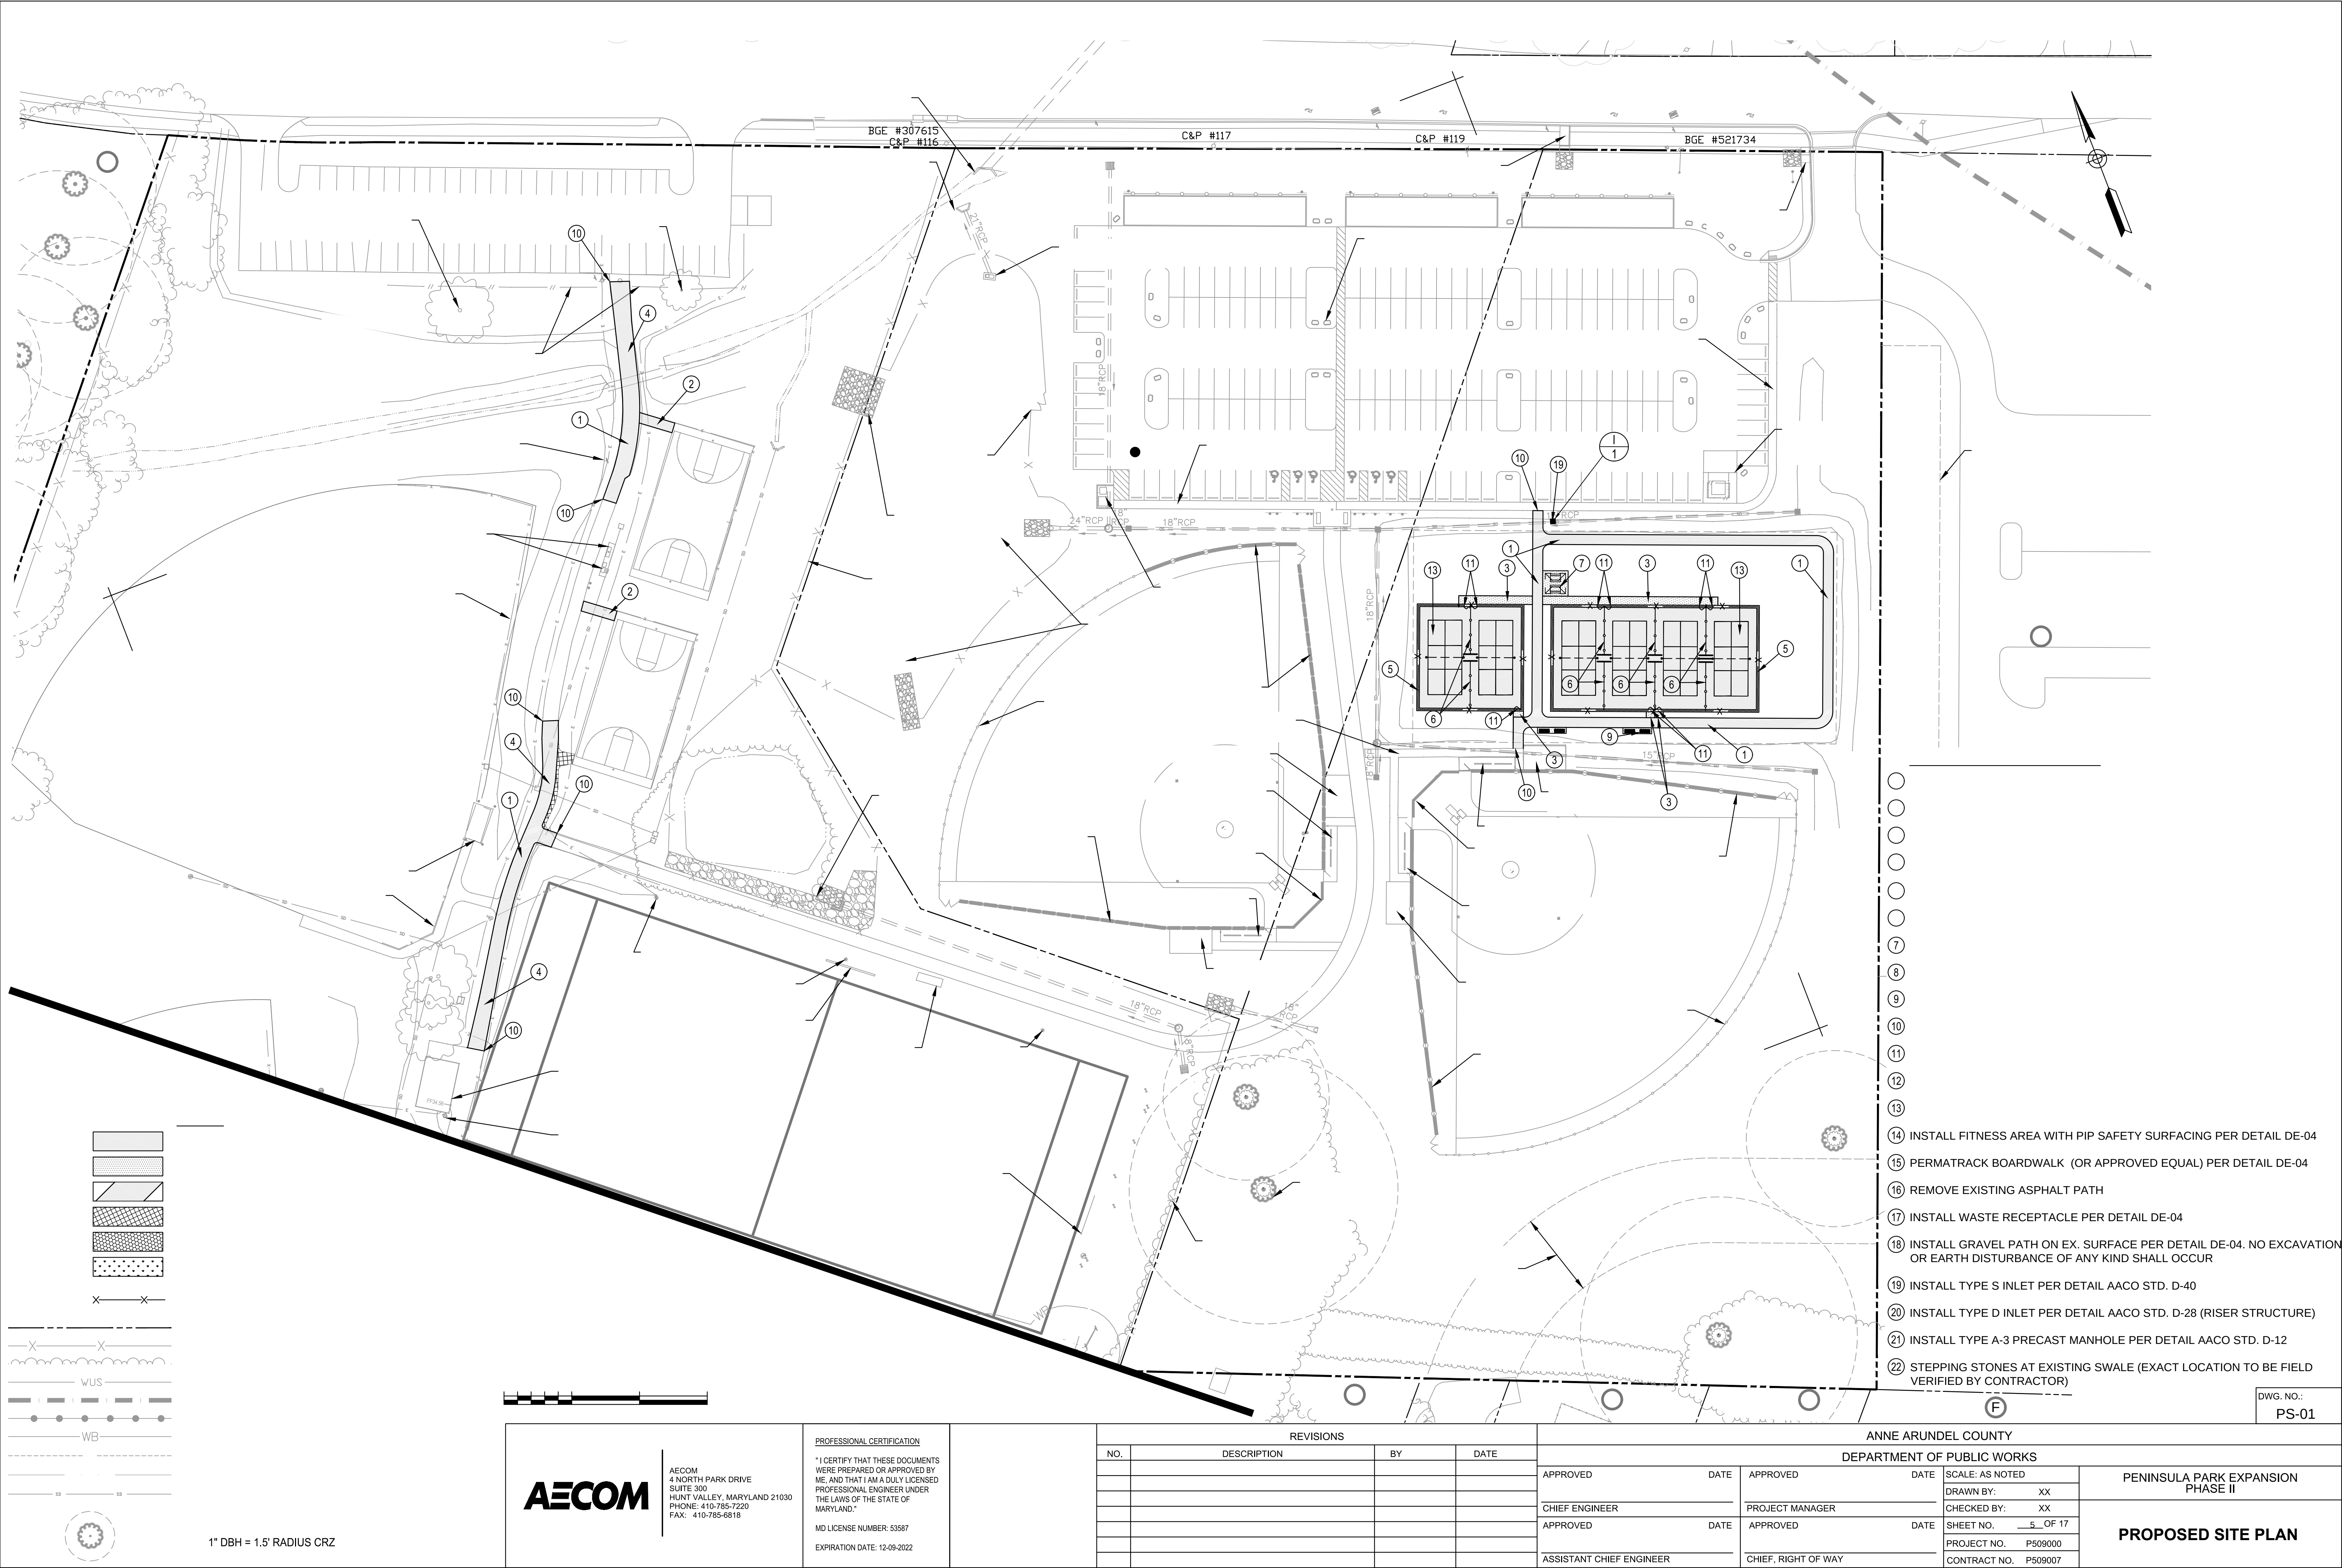


AECOM

AECOM
4 NORTH PARK DRIVE
SUITE 300
HUNT VALLEY, MARYLAND 21030
PHONE: 410-785-7220
FAX: 410-785-6818

PROFESSIONAL CERTIFICATION
"I CERTIFY THAT THESE DOCUMENTS
WERE PREPARED OR APPROVED BY
ME, AND THAT I AM A DULY LICENSED
PROFESSIONAL ENGINEER UNDER
THE LAWS OF THE STATE OF
MARYLAND."
MD LICENSE NUMBER: 53587
EXPIRATION DATE: 12-09-2022

REVISIONS			
NO.	DESCRIPTION	BY	DATE

ANNE ARUNDEL COUNTY			
DEPARTMENT OF PUBLIC WORKS			
APPROVED	DATE	APPROVED	DATE
CHIEF ENGINEER		PROJECT MANAGER	
APPROVED	DATE	APPROVED	DATE
ASSISTANT CHIEF ENGINEER		CHIEF, RIGHT OF WAY	
		SCALE: AS NOTED	
		DRAWN BY: XX	
		CHECKED BY: XX	
		SHEET NO. 5 OF 17	
		PROJECT NO. P509000	
		CONTRACT NO. P509007	

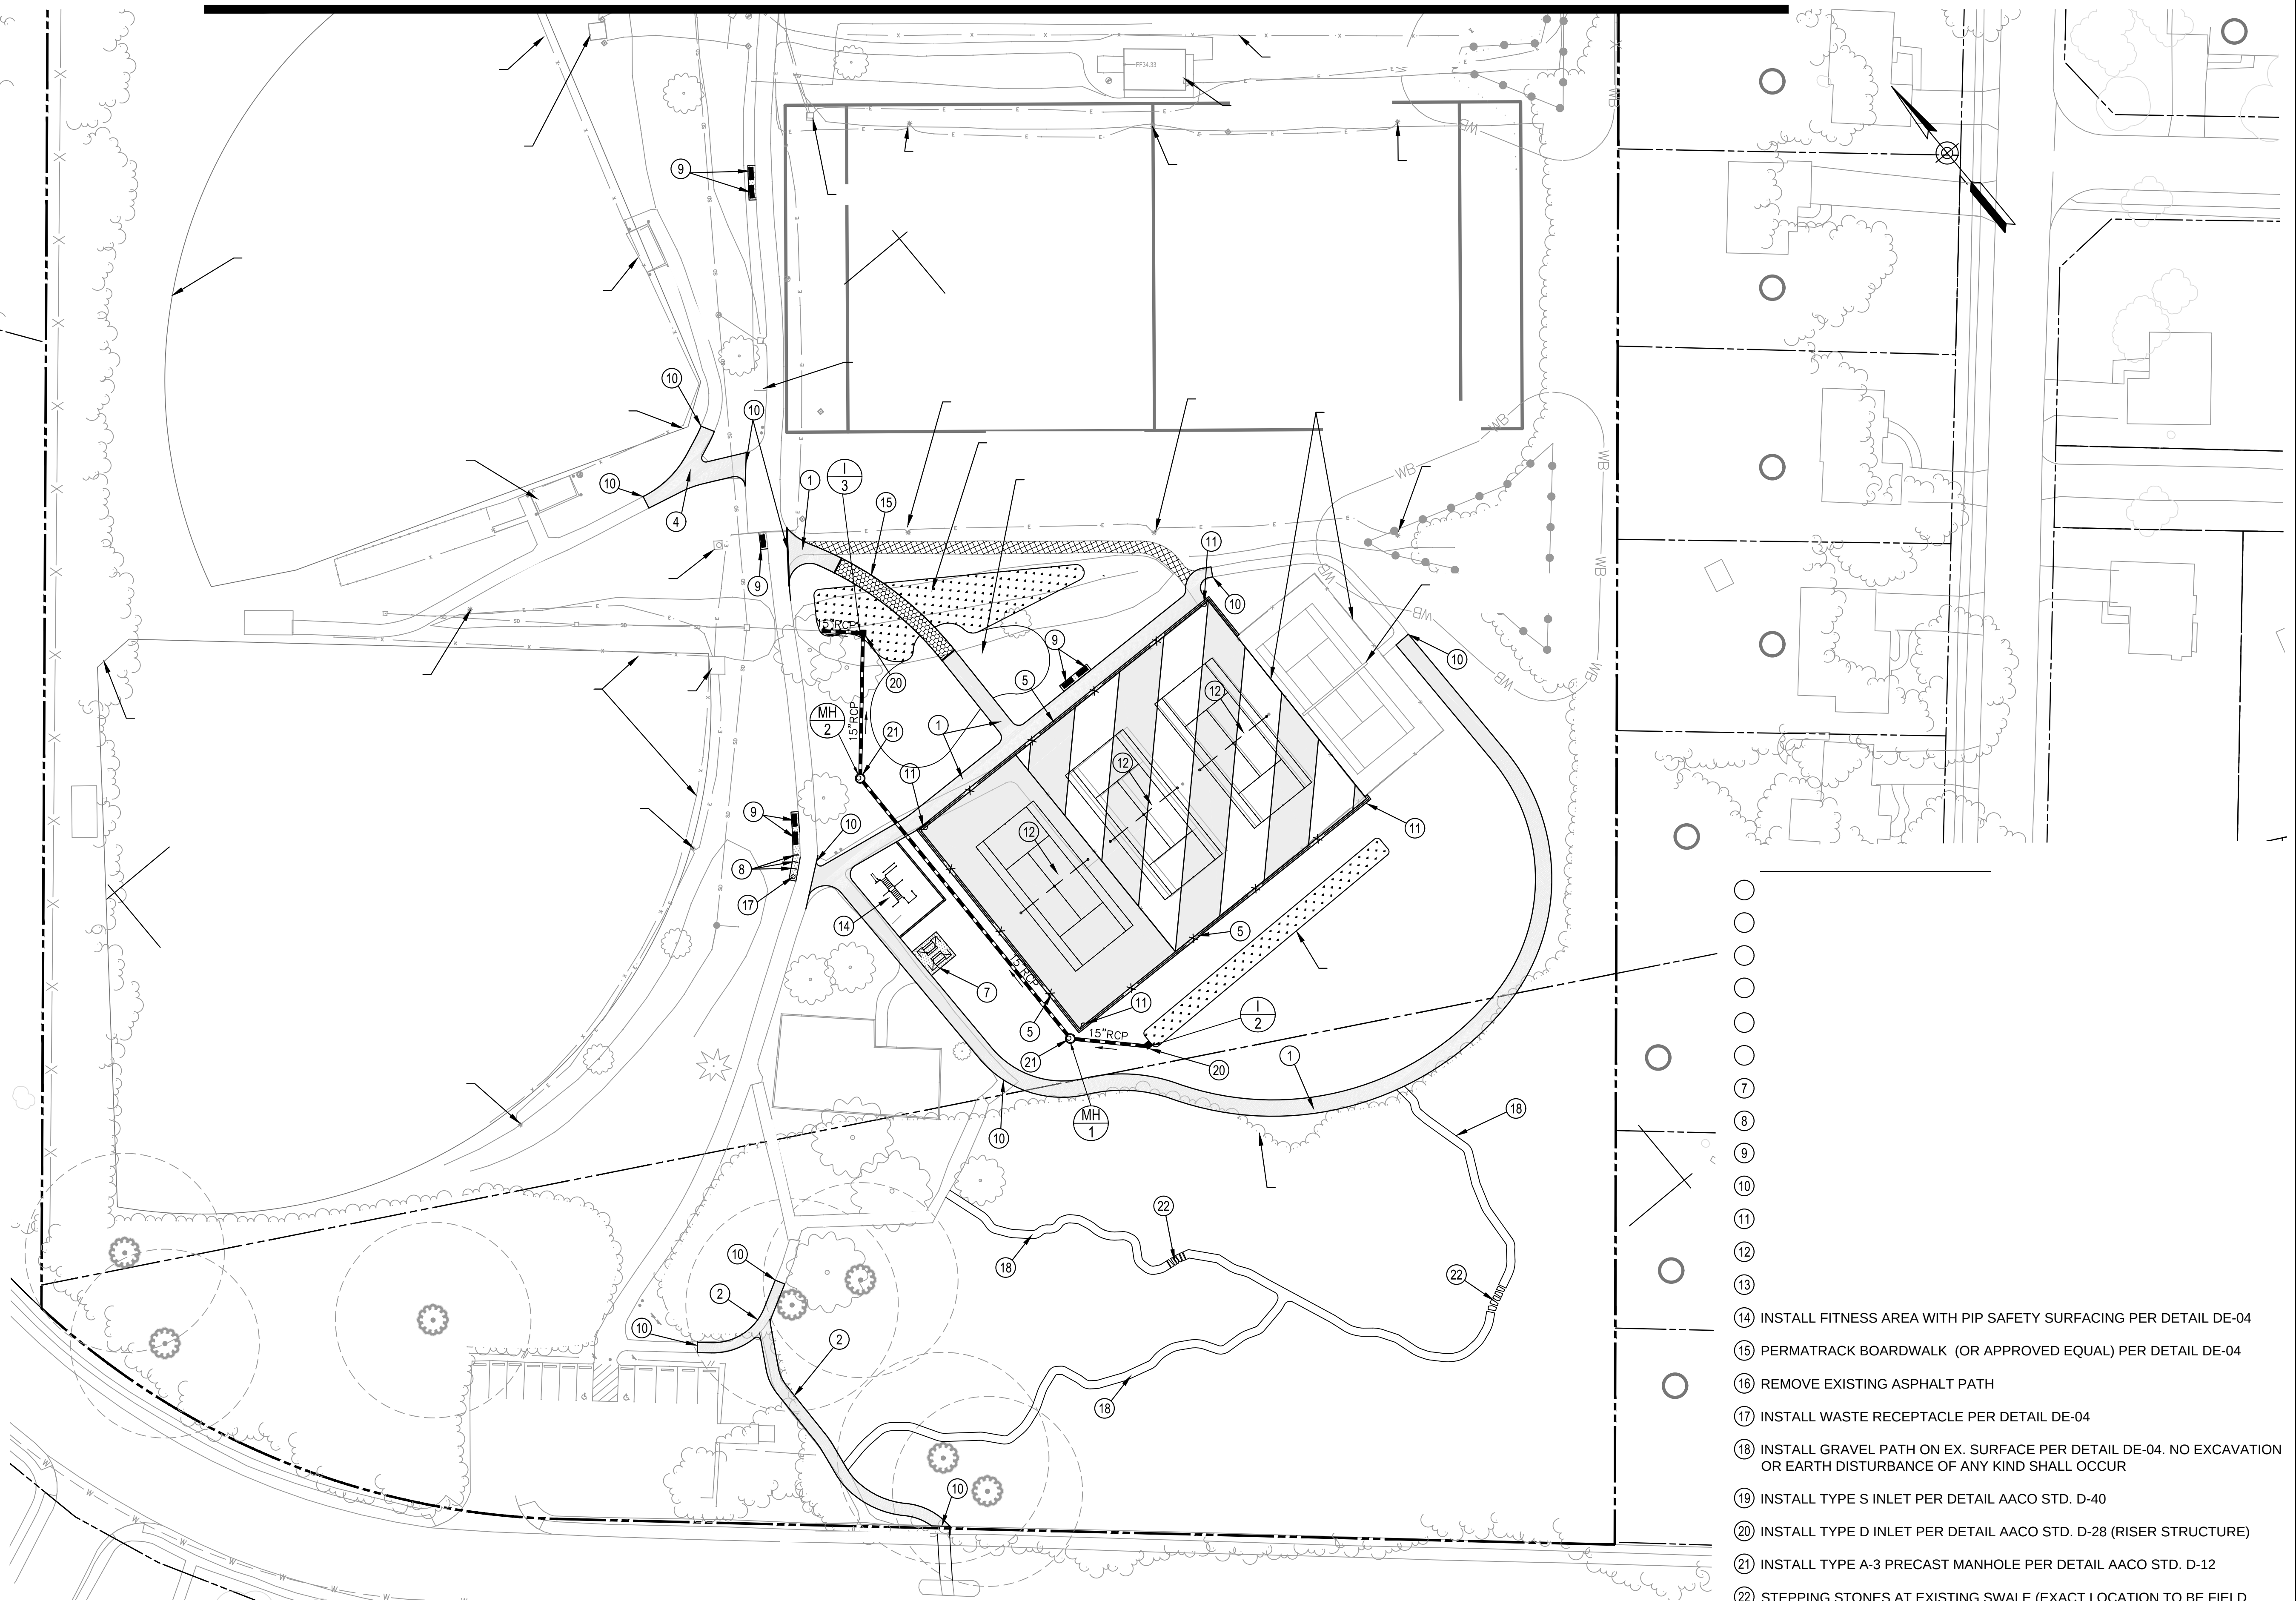

AECOM

AECOM
4 NORTH PARK DRIVE
SUITE 300
HUNT VALLEY, MARYLAND 21030
PHONE: 410-785-7220
FAX: 410-785-6818

PROFESSIONAL CERTIFICATION

*I CERTIFY THAT THESE DOCUMENTS
WERE PREPARED OR APPROVED BY
ME, AND THAT I AM A DULY LICENSED
PROFESSIONAL ENGINEER UNDER
THE LAWS OF THE STATE OF
MARYLAND.

MD LICENSE NUMBER: 53587

EXPIRATION DATE: 12-09-2022

REVISIONS

NO.	DESCRIPTION	BY	DATE

ANNE ARUNDEL COUNTY






DEPARTMENT OF PUBLIC WORKS

APPROVED	DATE	APPROVED	DATE	SCALE: AS NOTED
CHIEF ENGINEER		PROJECT MANAGER		DRAWN BY: XX
APPROVED	DATE	APPROVED	DATE	CHECKED BY: XX
ASSISTANT CHIEF ENGINEER		CHIEF, RIGHT OF WAY		SHEET NO. 6 OF 17
				PROJECT NO. P509000
				CONTRACT NO. P509007

PENINSULA PARK EXPANSION
PHASE II






PROPOSED SITE PLAN

DWG. NO.:
PS-02

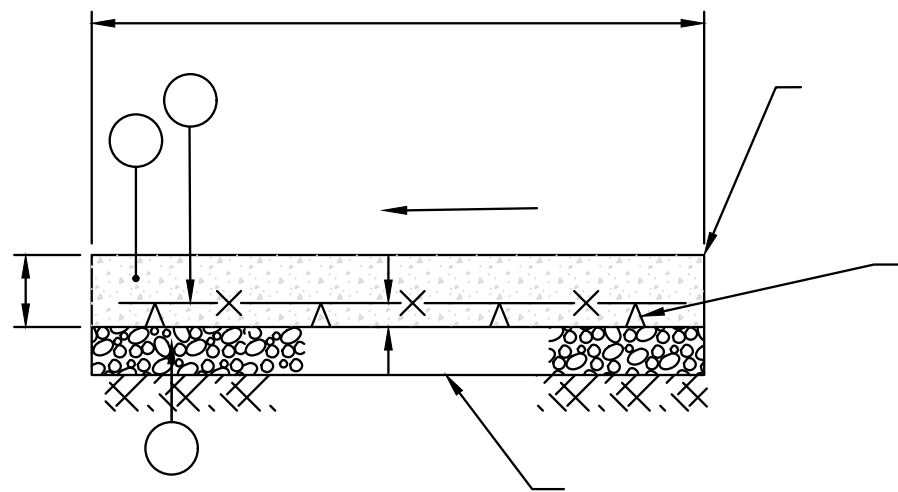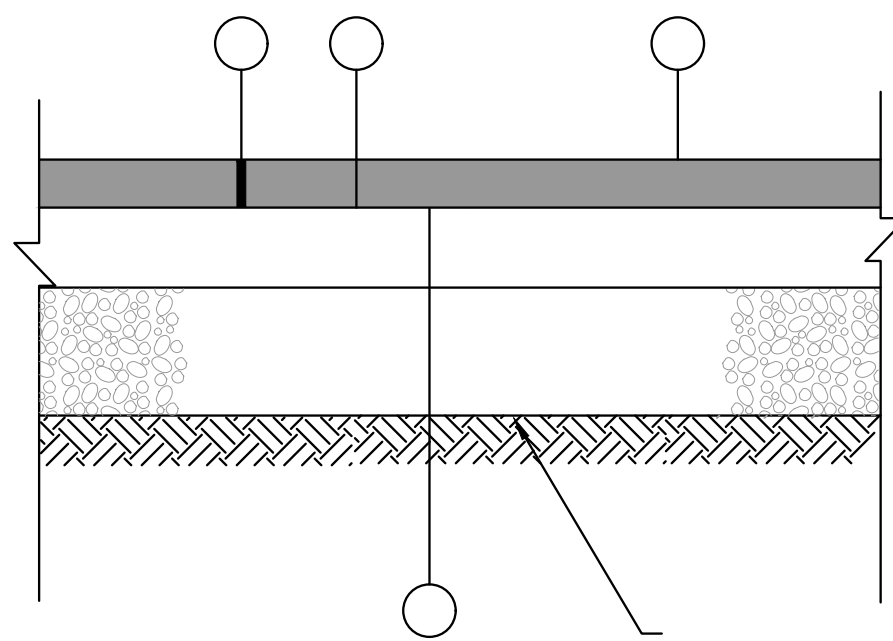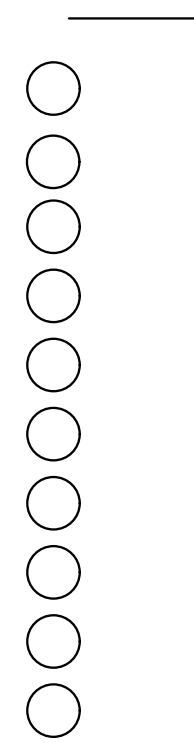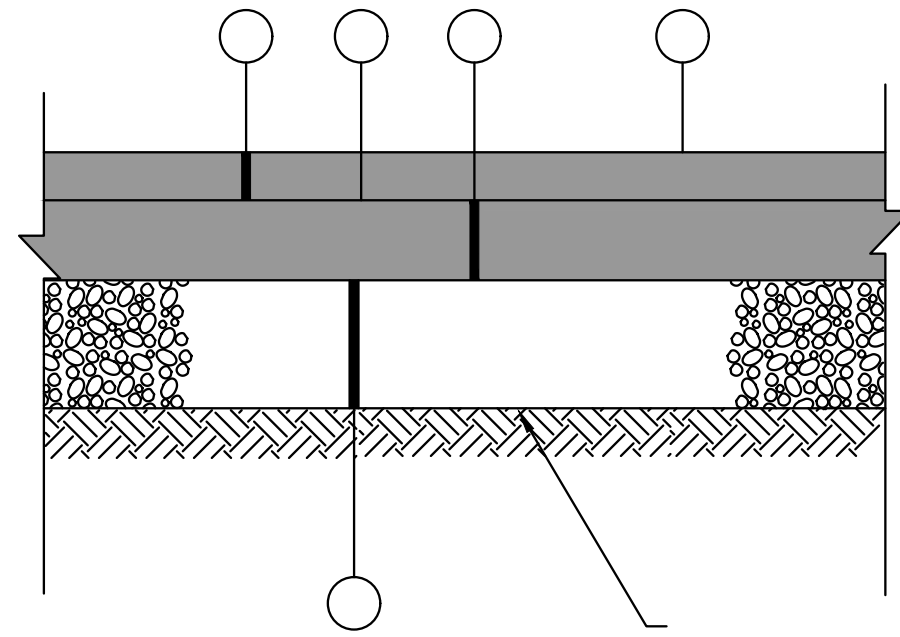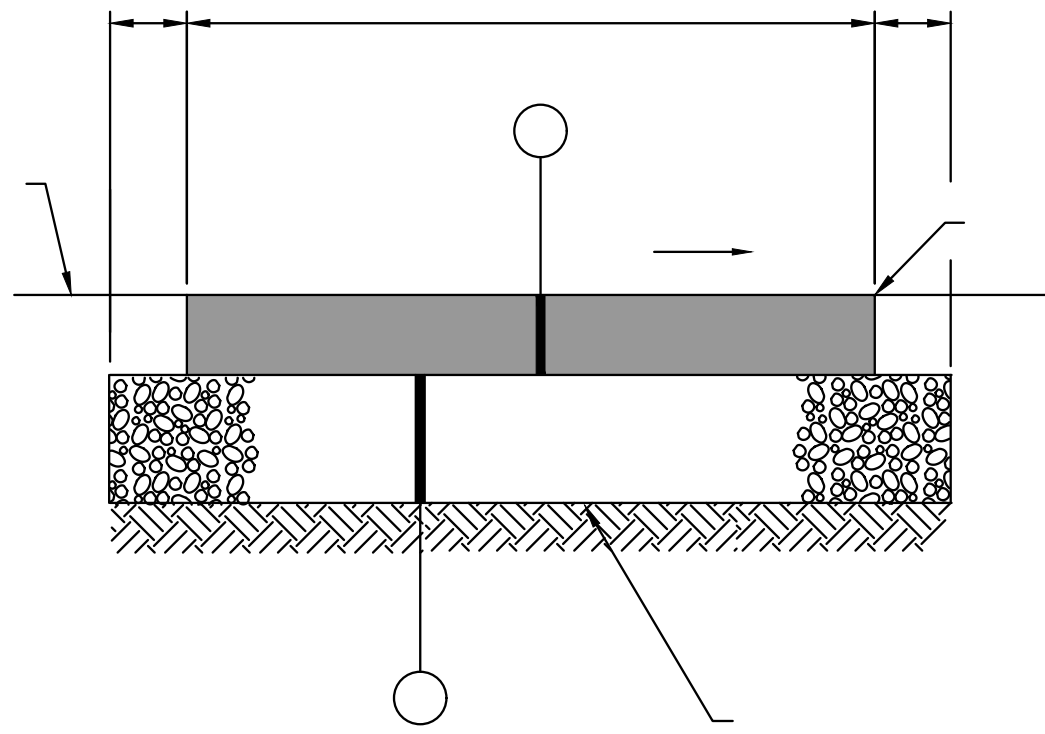

DWG. NO.:
DE-01

AECOM 4 NORTH PARK DRIVE SUITE 300 HUNT VALLEY, MARYLAND 21030 PHONE: 410-785-7220 FAX: 410-785-6818	PROFESSIONAL CERTIFICATION * I CERTIFY THAT THESE DOCUMENTS WERE PREPARED OR APPROVED BY ME, AND THAT I AM A DULY LICENSED PROFESSIONAL ENGINEER UNDER THE LAWS OF THE STATE OF MARYLAND.* MD LICENSE NUMBER: 53587 EXPIRATION DATE: 12-09-2022	REVISIONS				ANNE ARUNDEL COUNTY						
		NO.	DESCRIPTION	BY	DATE	DEPARTMENT OF PUBLIC WORKS						
						APPROVED	DATE	APPROVED	DATE	SCALE: AS NOTED	PENINSULA PARK EXPANSION PHASE II	
						CHIEF ENGINEER		PROJECT MANAGER		DRAWN BY: XX		
										CHECKED BY: XX		
						APPROVED	DATE	APPROVED	DATE	SHEET NO. 7 OF 17		
										PROJECT NO. P509000		
										CONTRACT NO. P509007		
						ASSISTANT CHIEF ENGINEER		CHIEF, RIGHT OF WAY			SITE DETAILS	

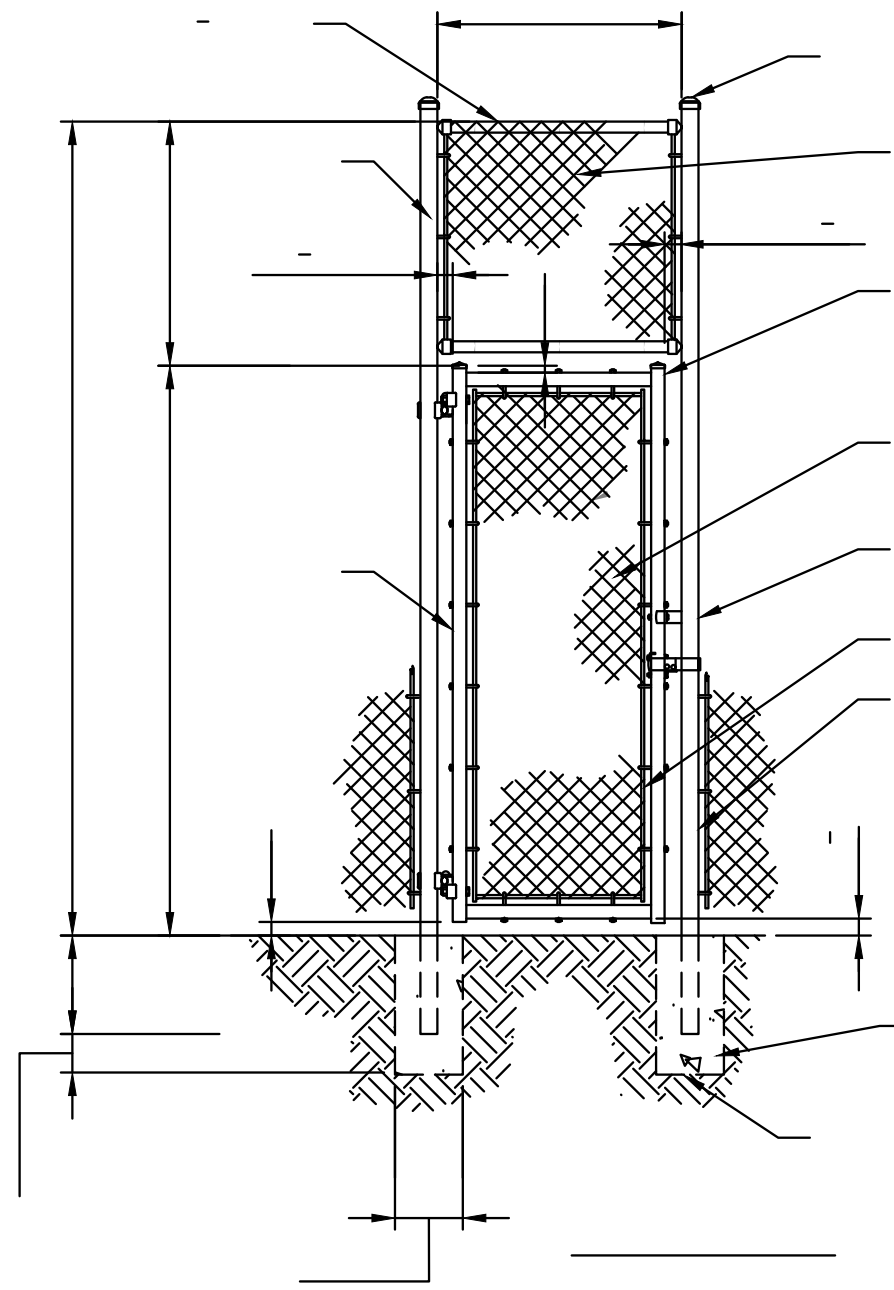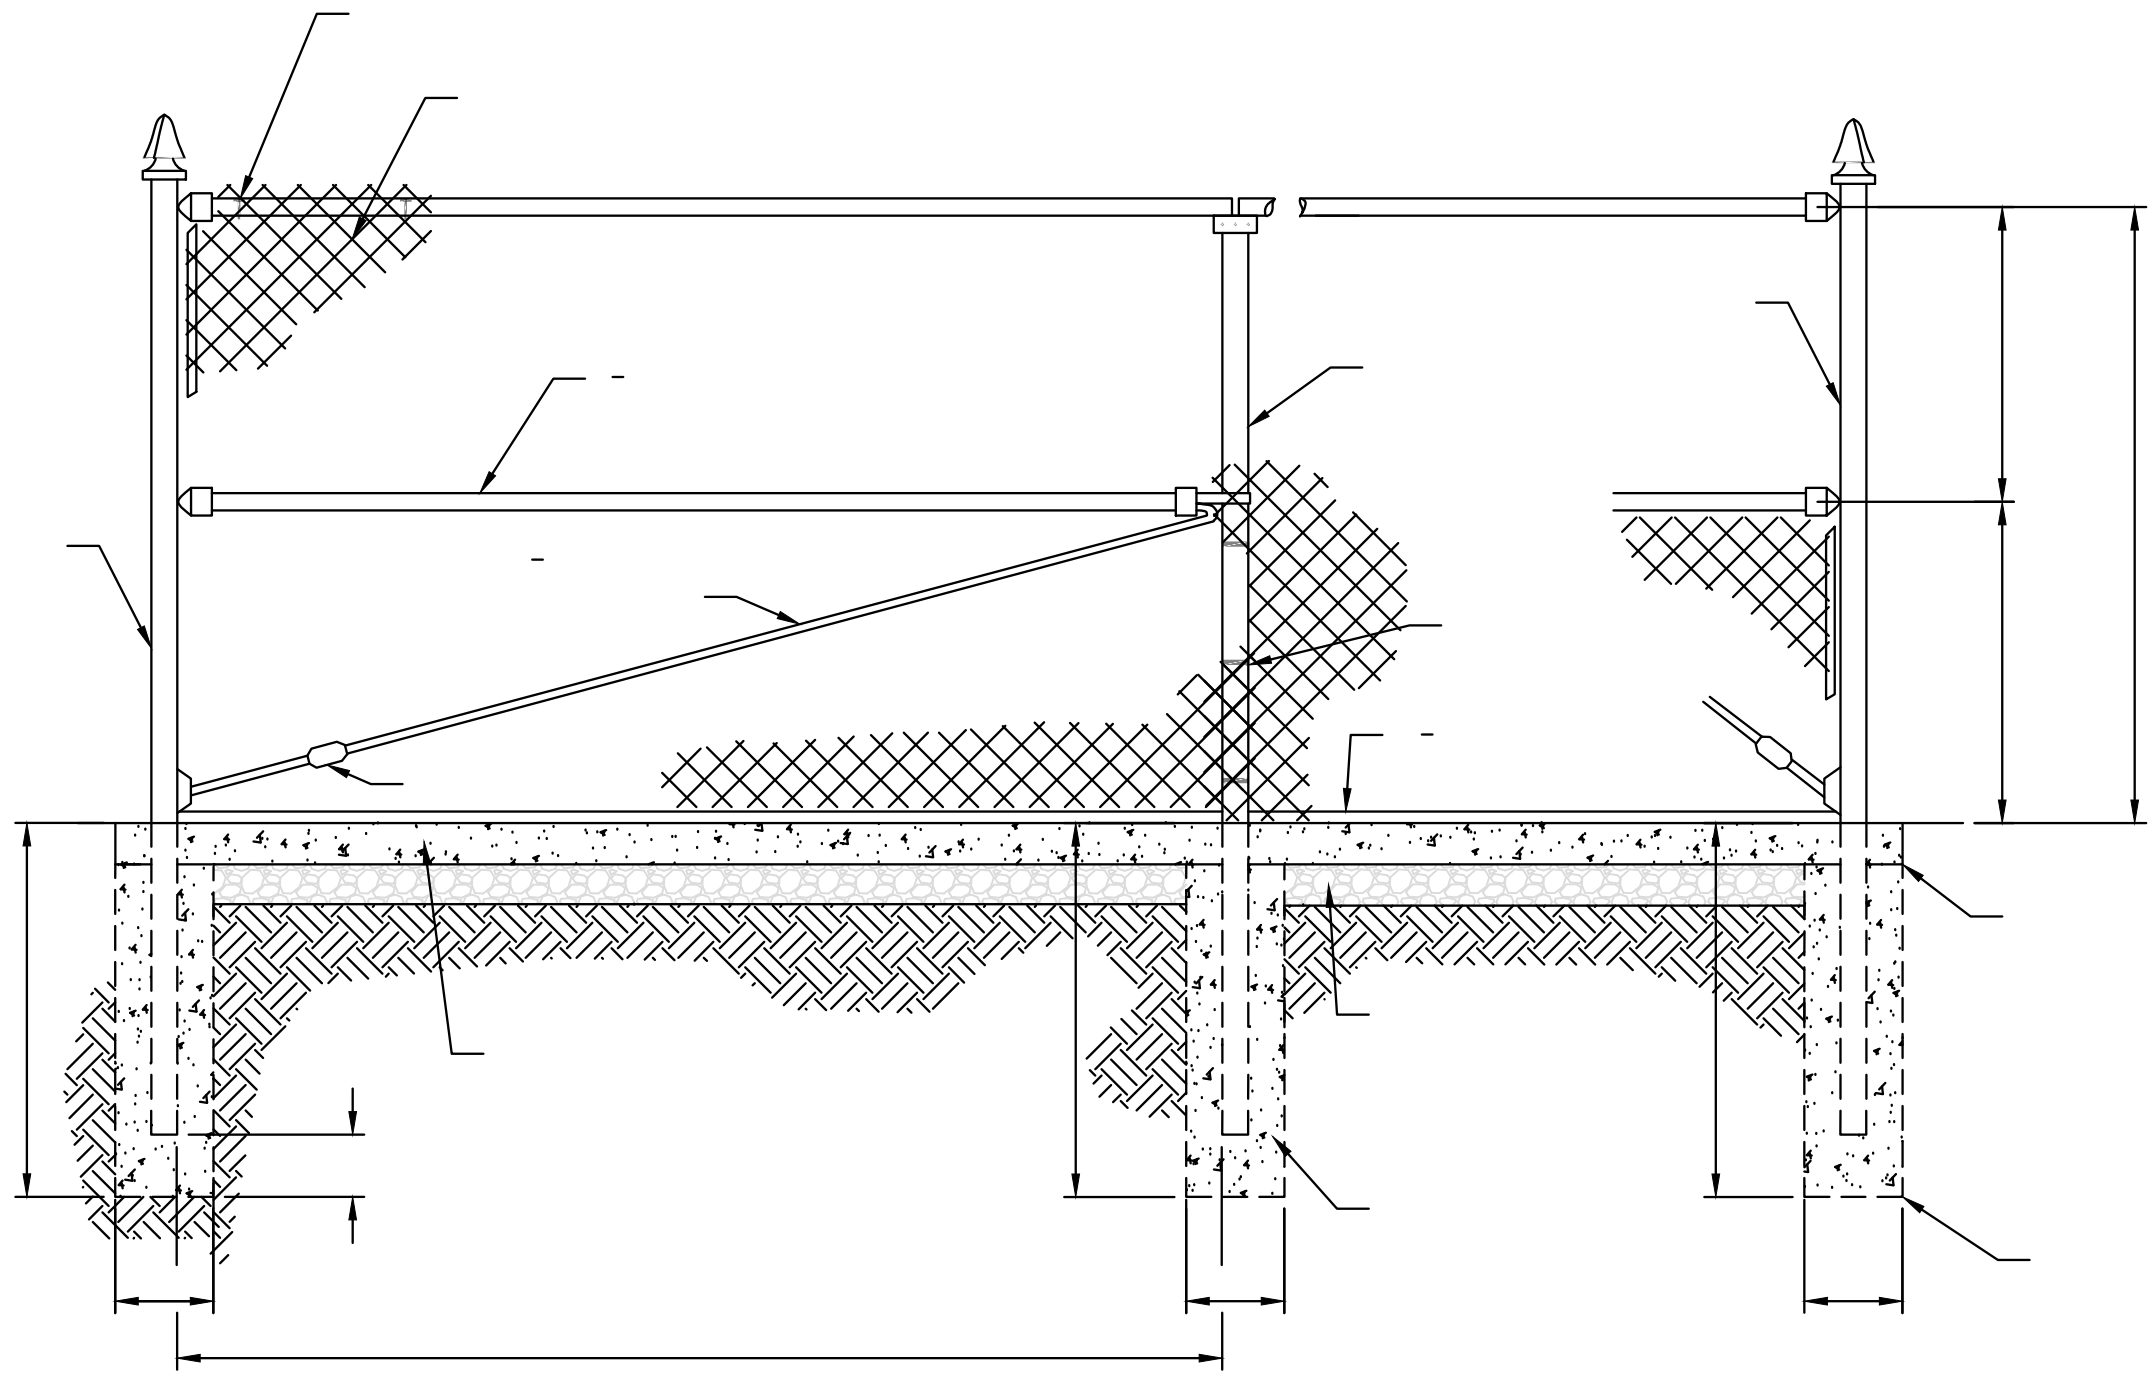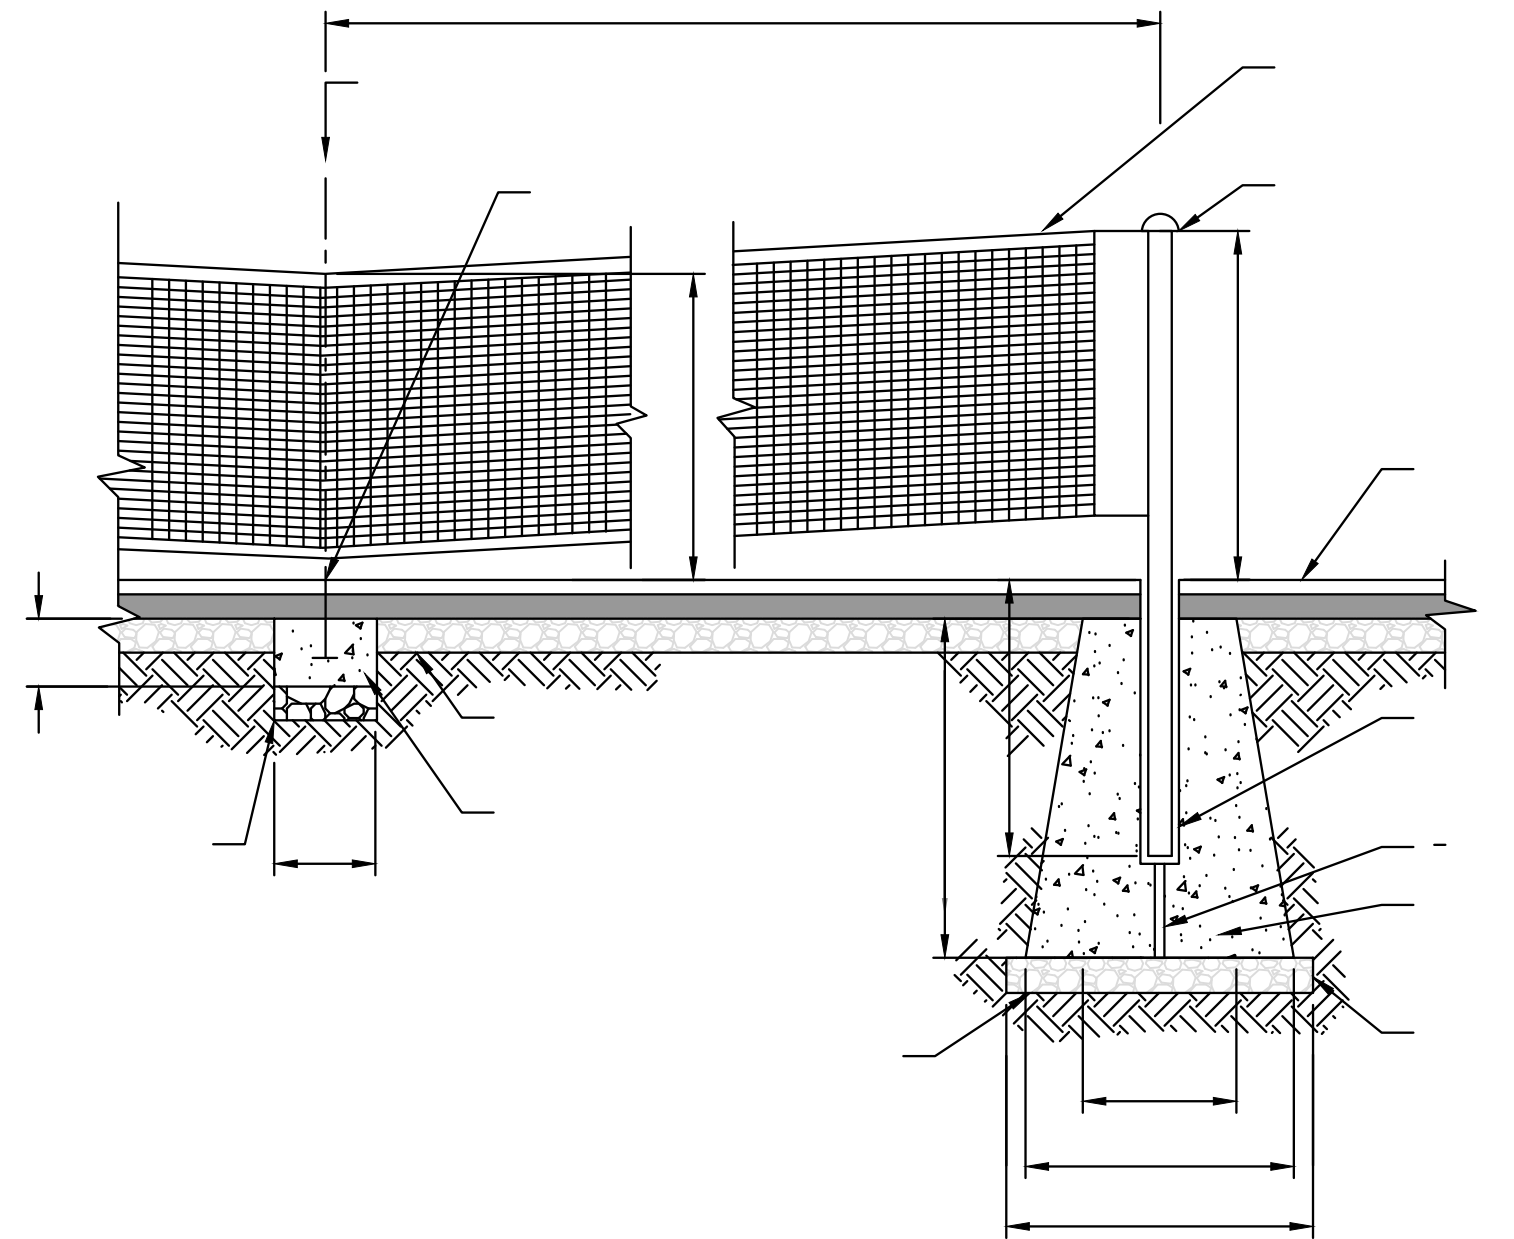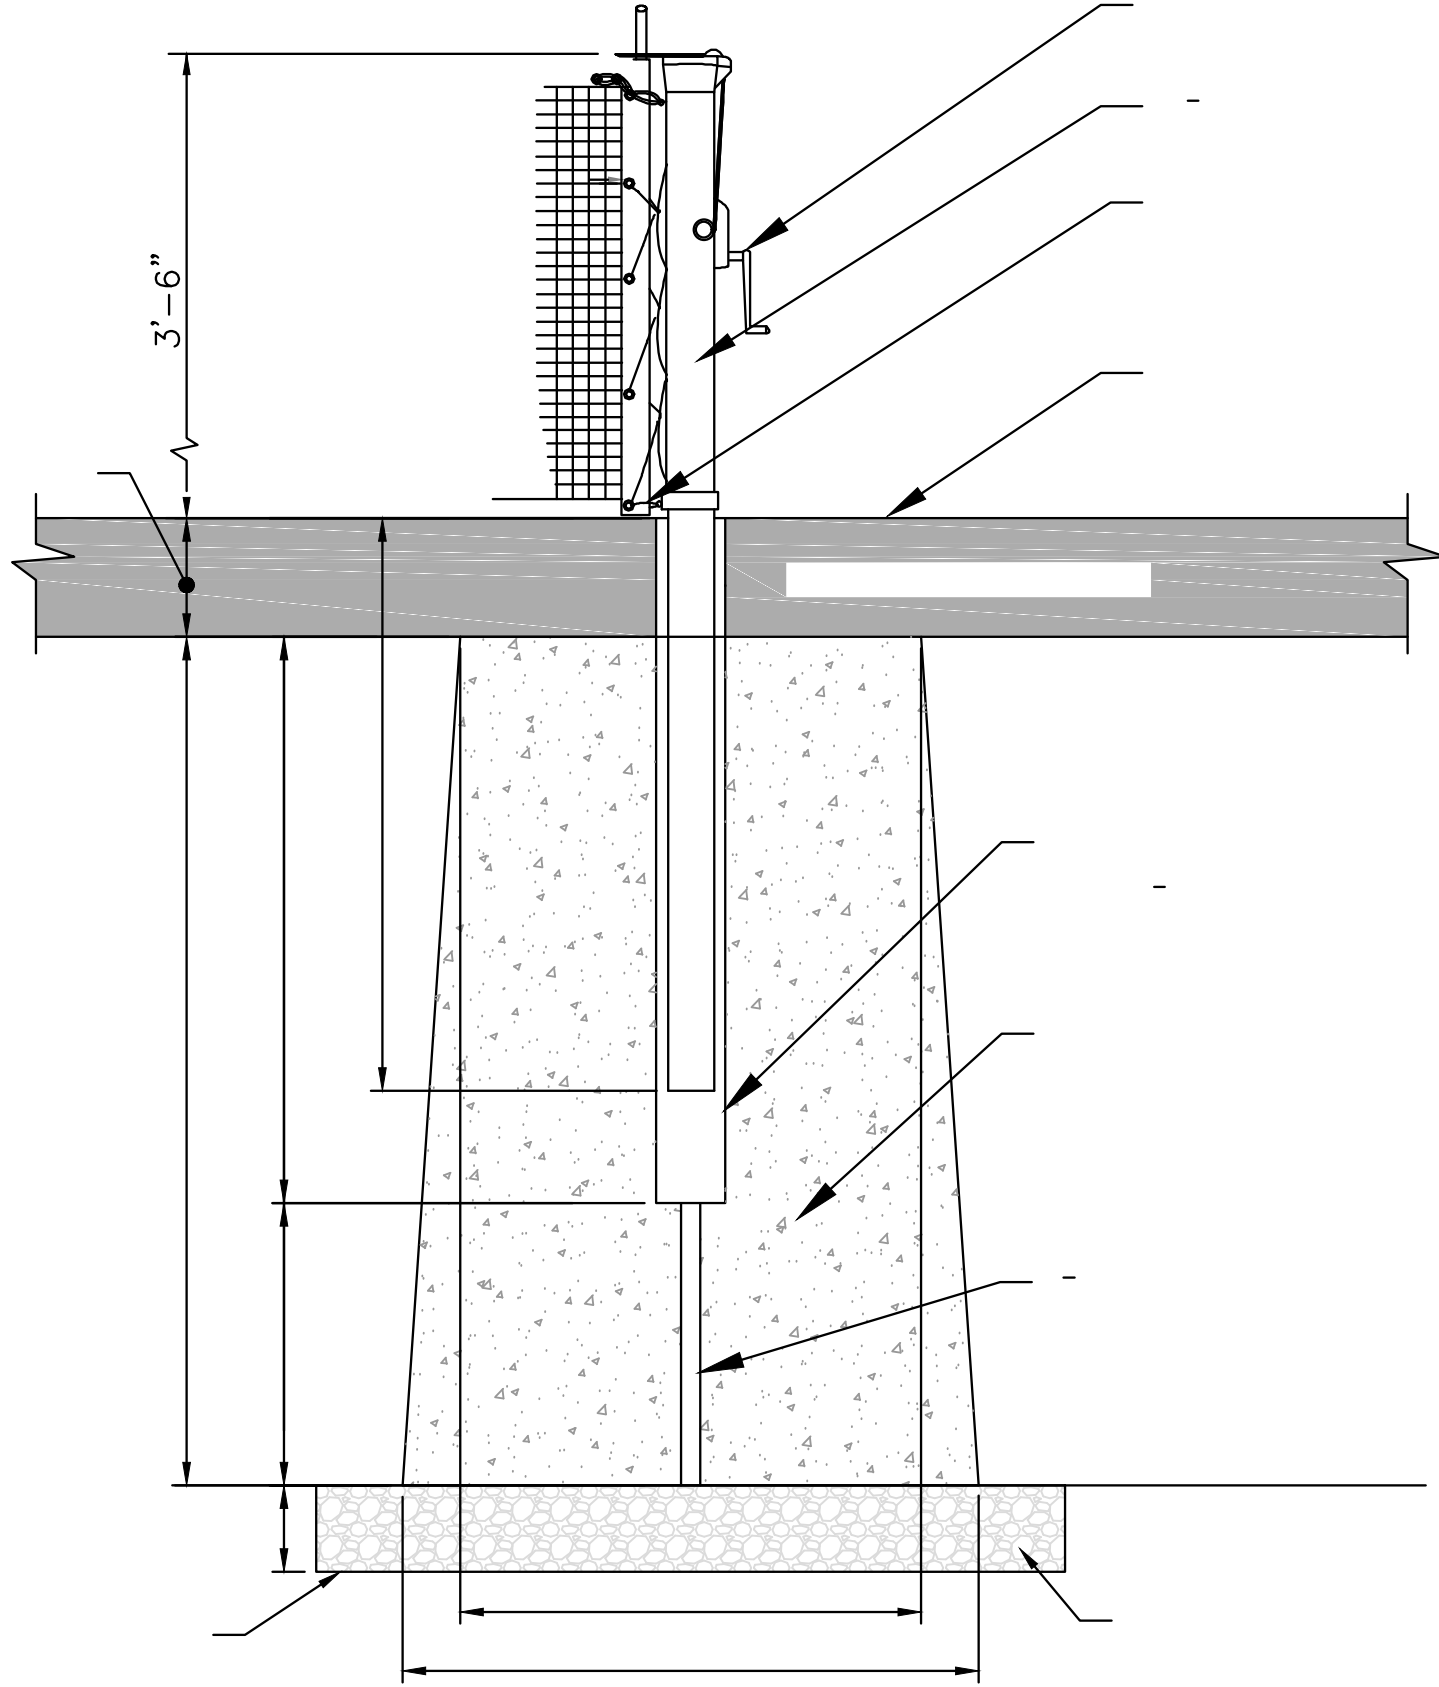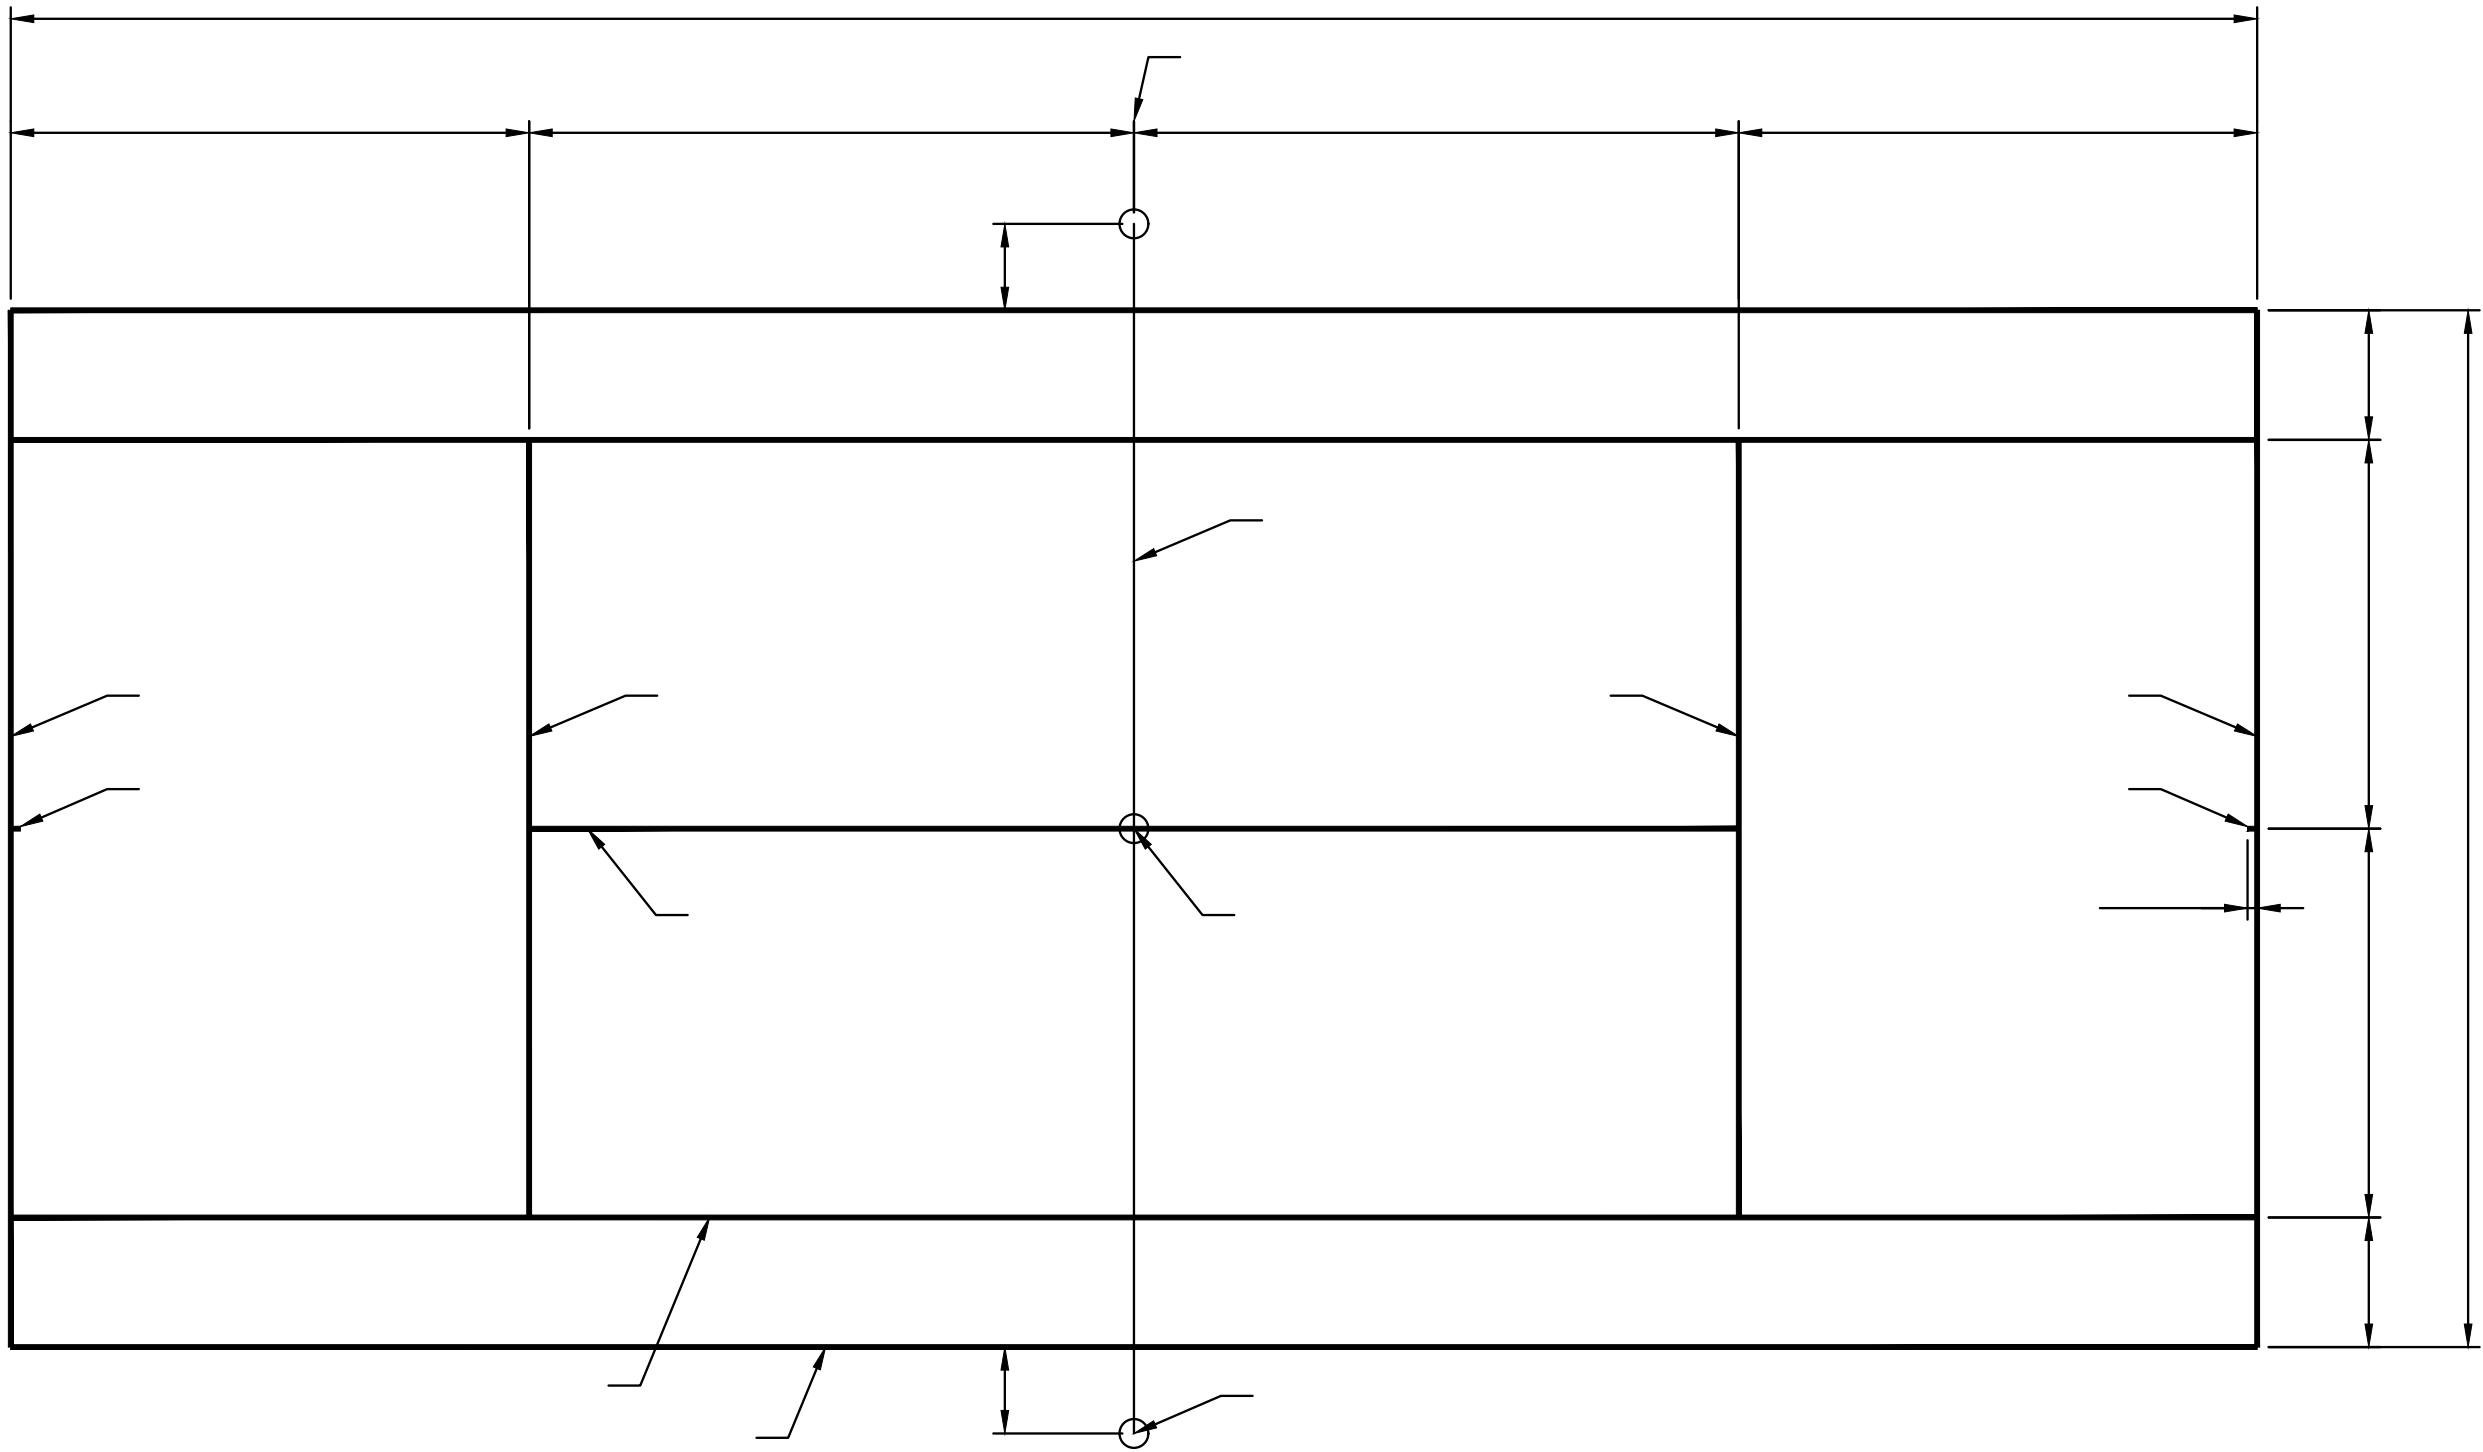




AECOM

AECOM
4 NORTH PARK DRIVE
SUITE 300
HUNT VALLEY, MARYLAND 21030
PHONE: 410-785-7220
FAX: 410-785-6818

PROFESSIONAL CERTIFICATION
*I CERTIFY THAT THESE DOCUMENTS
WERE PREPARED OR APPROVED BY
ME, AND THAT I AM A DULY LICENSED
PROFESSIONAL ENGINEER UNDER
THE LAWS OF THE STATE OF
MARYLAND.
MD LICENSE NUMBER: 53587
EXPIRATION DATE: 12-09-2022


REVISIONS				ANNE ARUNDEL COUNTY					
NO.	DESCRIPTION	BY	DATE	DEPARTMENT OF PUBLIC WORKS					
				APPROVED	DATE	APPROVED	DATE	SCALE: AS NOTED DRAWN BY: XX CHECKED BY: XX	PENINSULA PARK EXPANSION PHASE II
				CHIEF ENGINEER		PROJECT MANAGER			
				APPROVED	DATE	APPROVED	DATE	SHEET NO. 8 OF 17 PROJECT NO. P509000 CONTRACT NO. P509007	SITE DETAILS
				ASSISTANT CHIEF ENGINEER		CHIEF, RIGHT OF WAY			

DWG. NO.:
DE-02

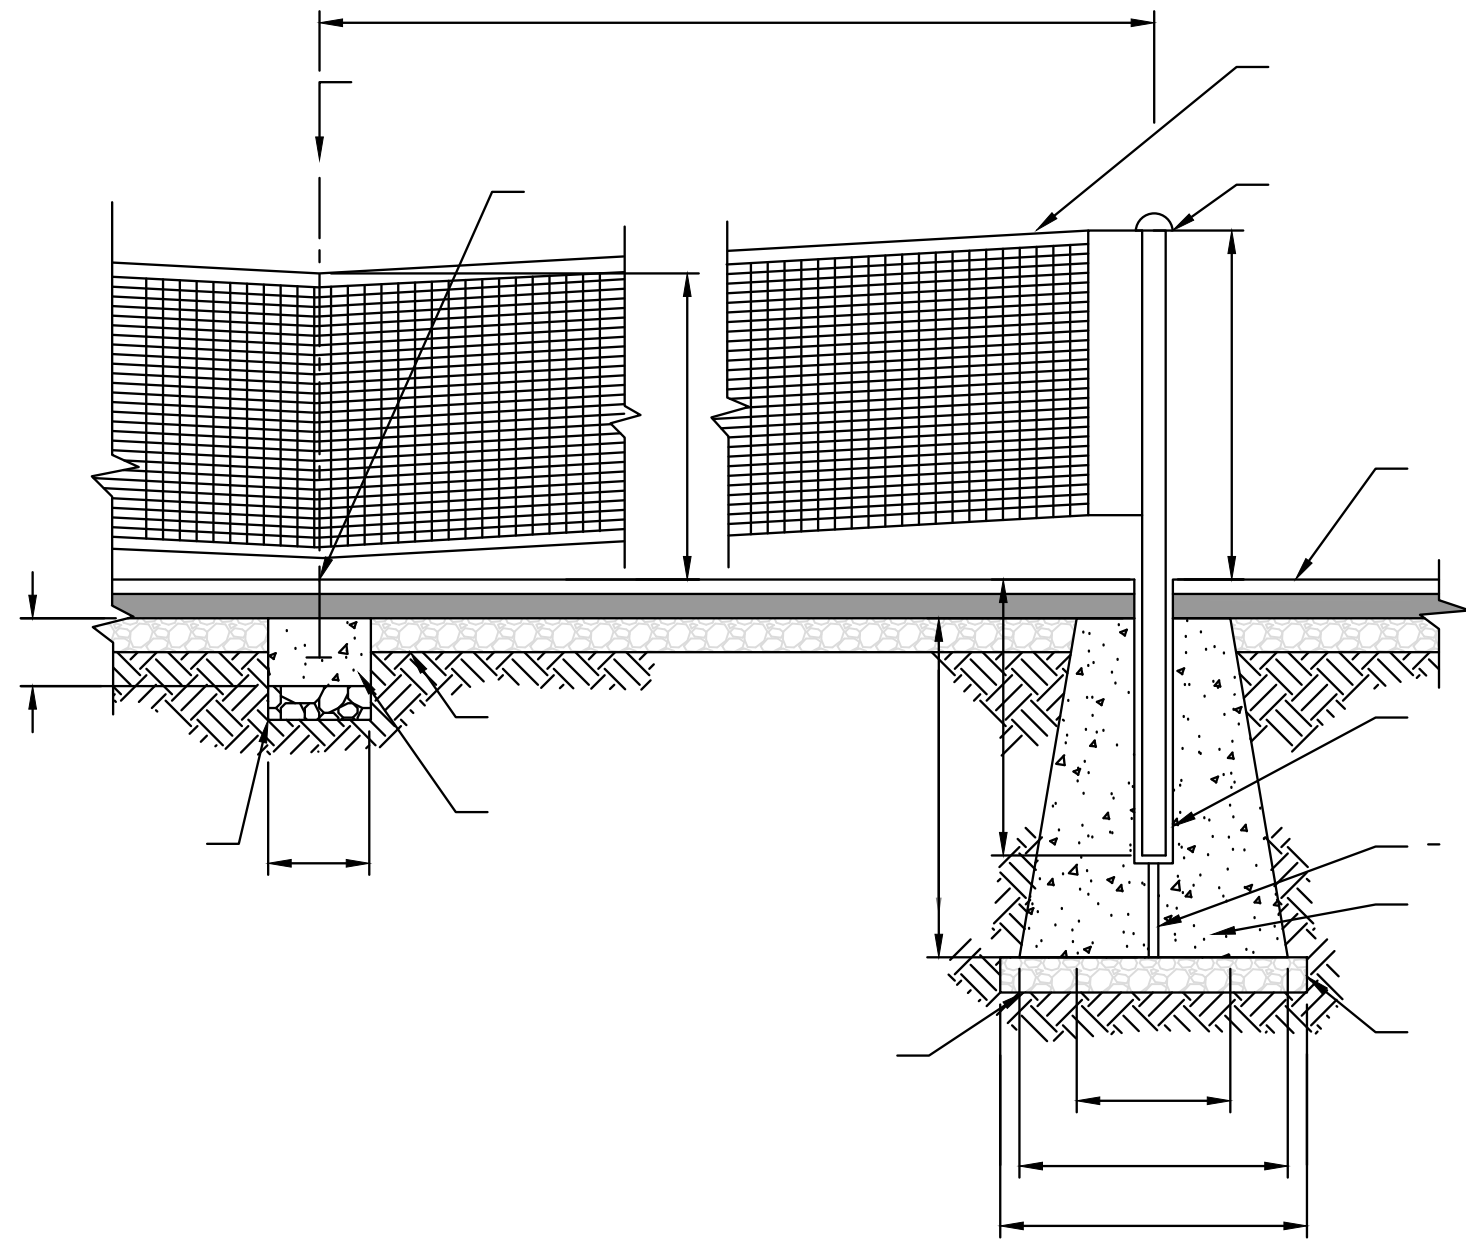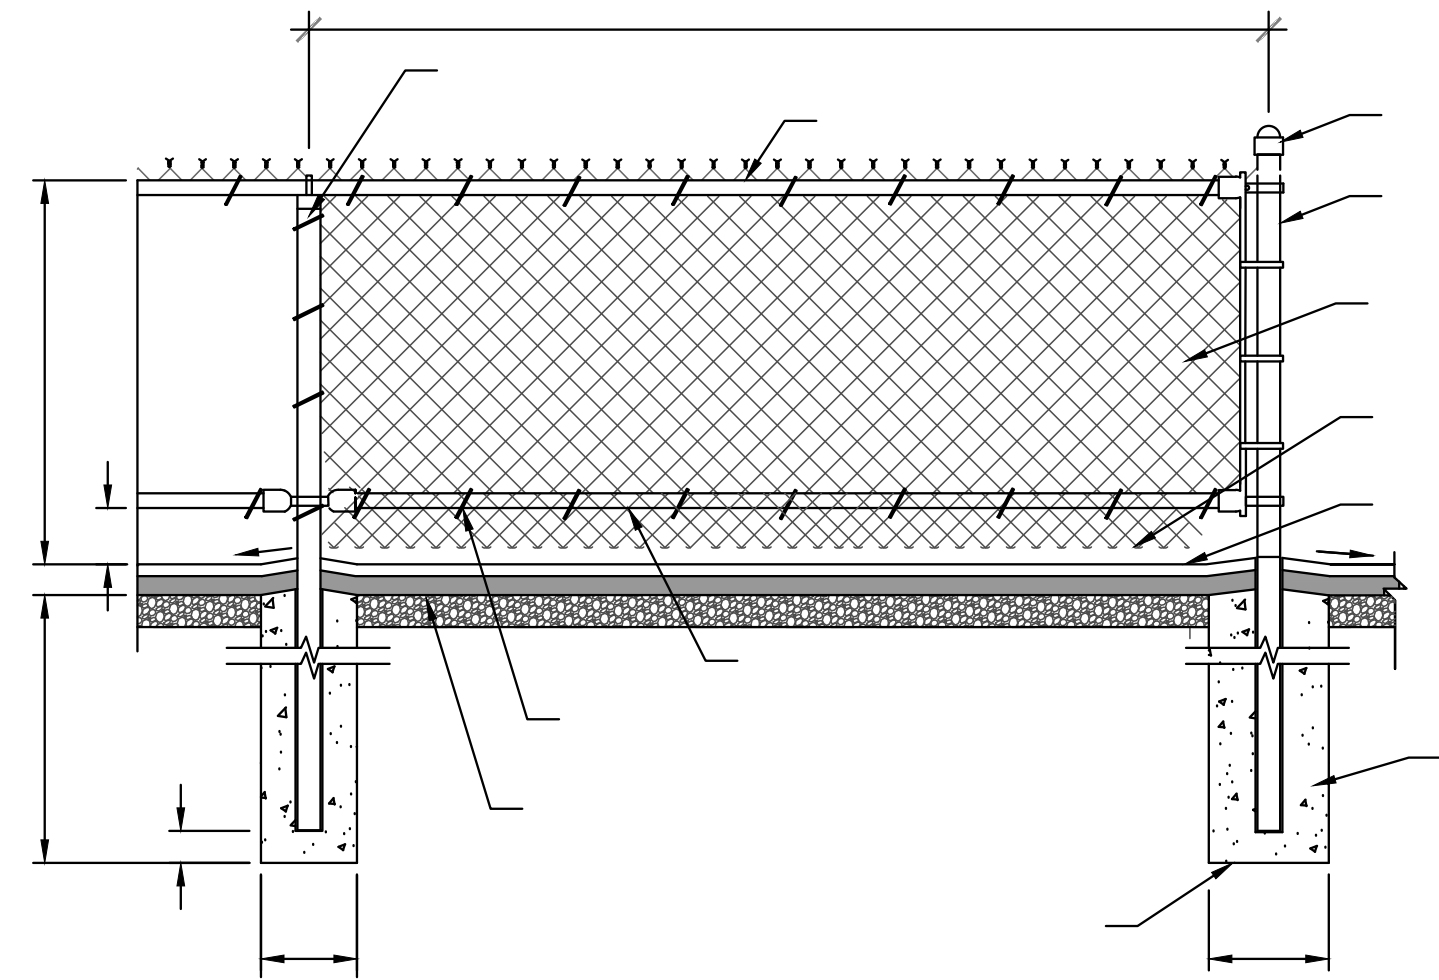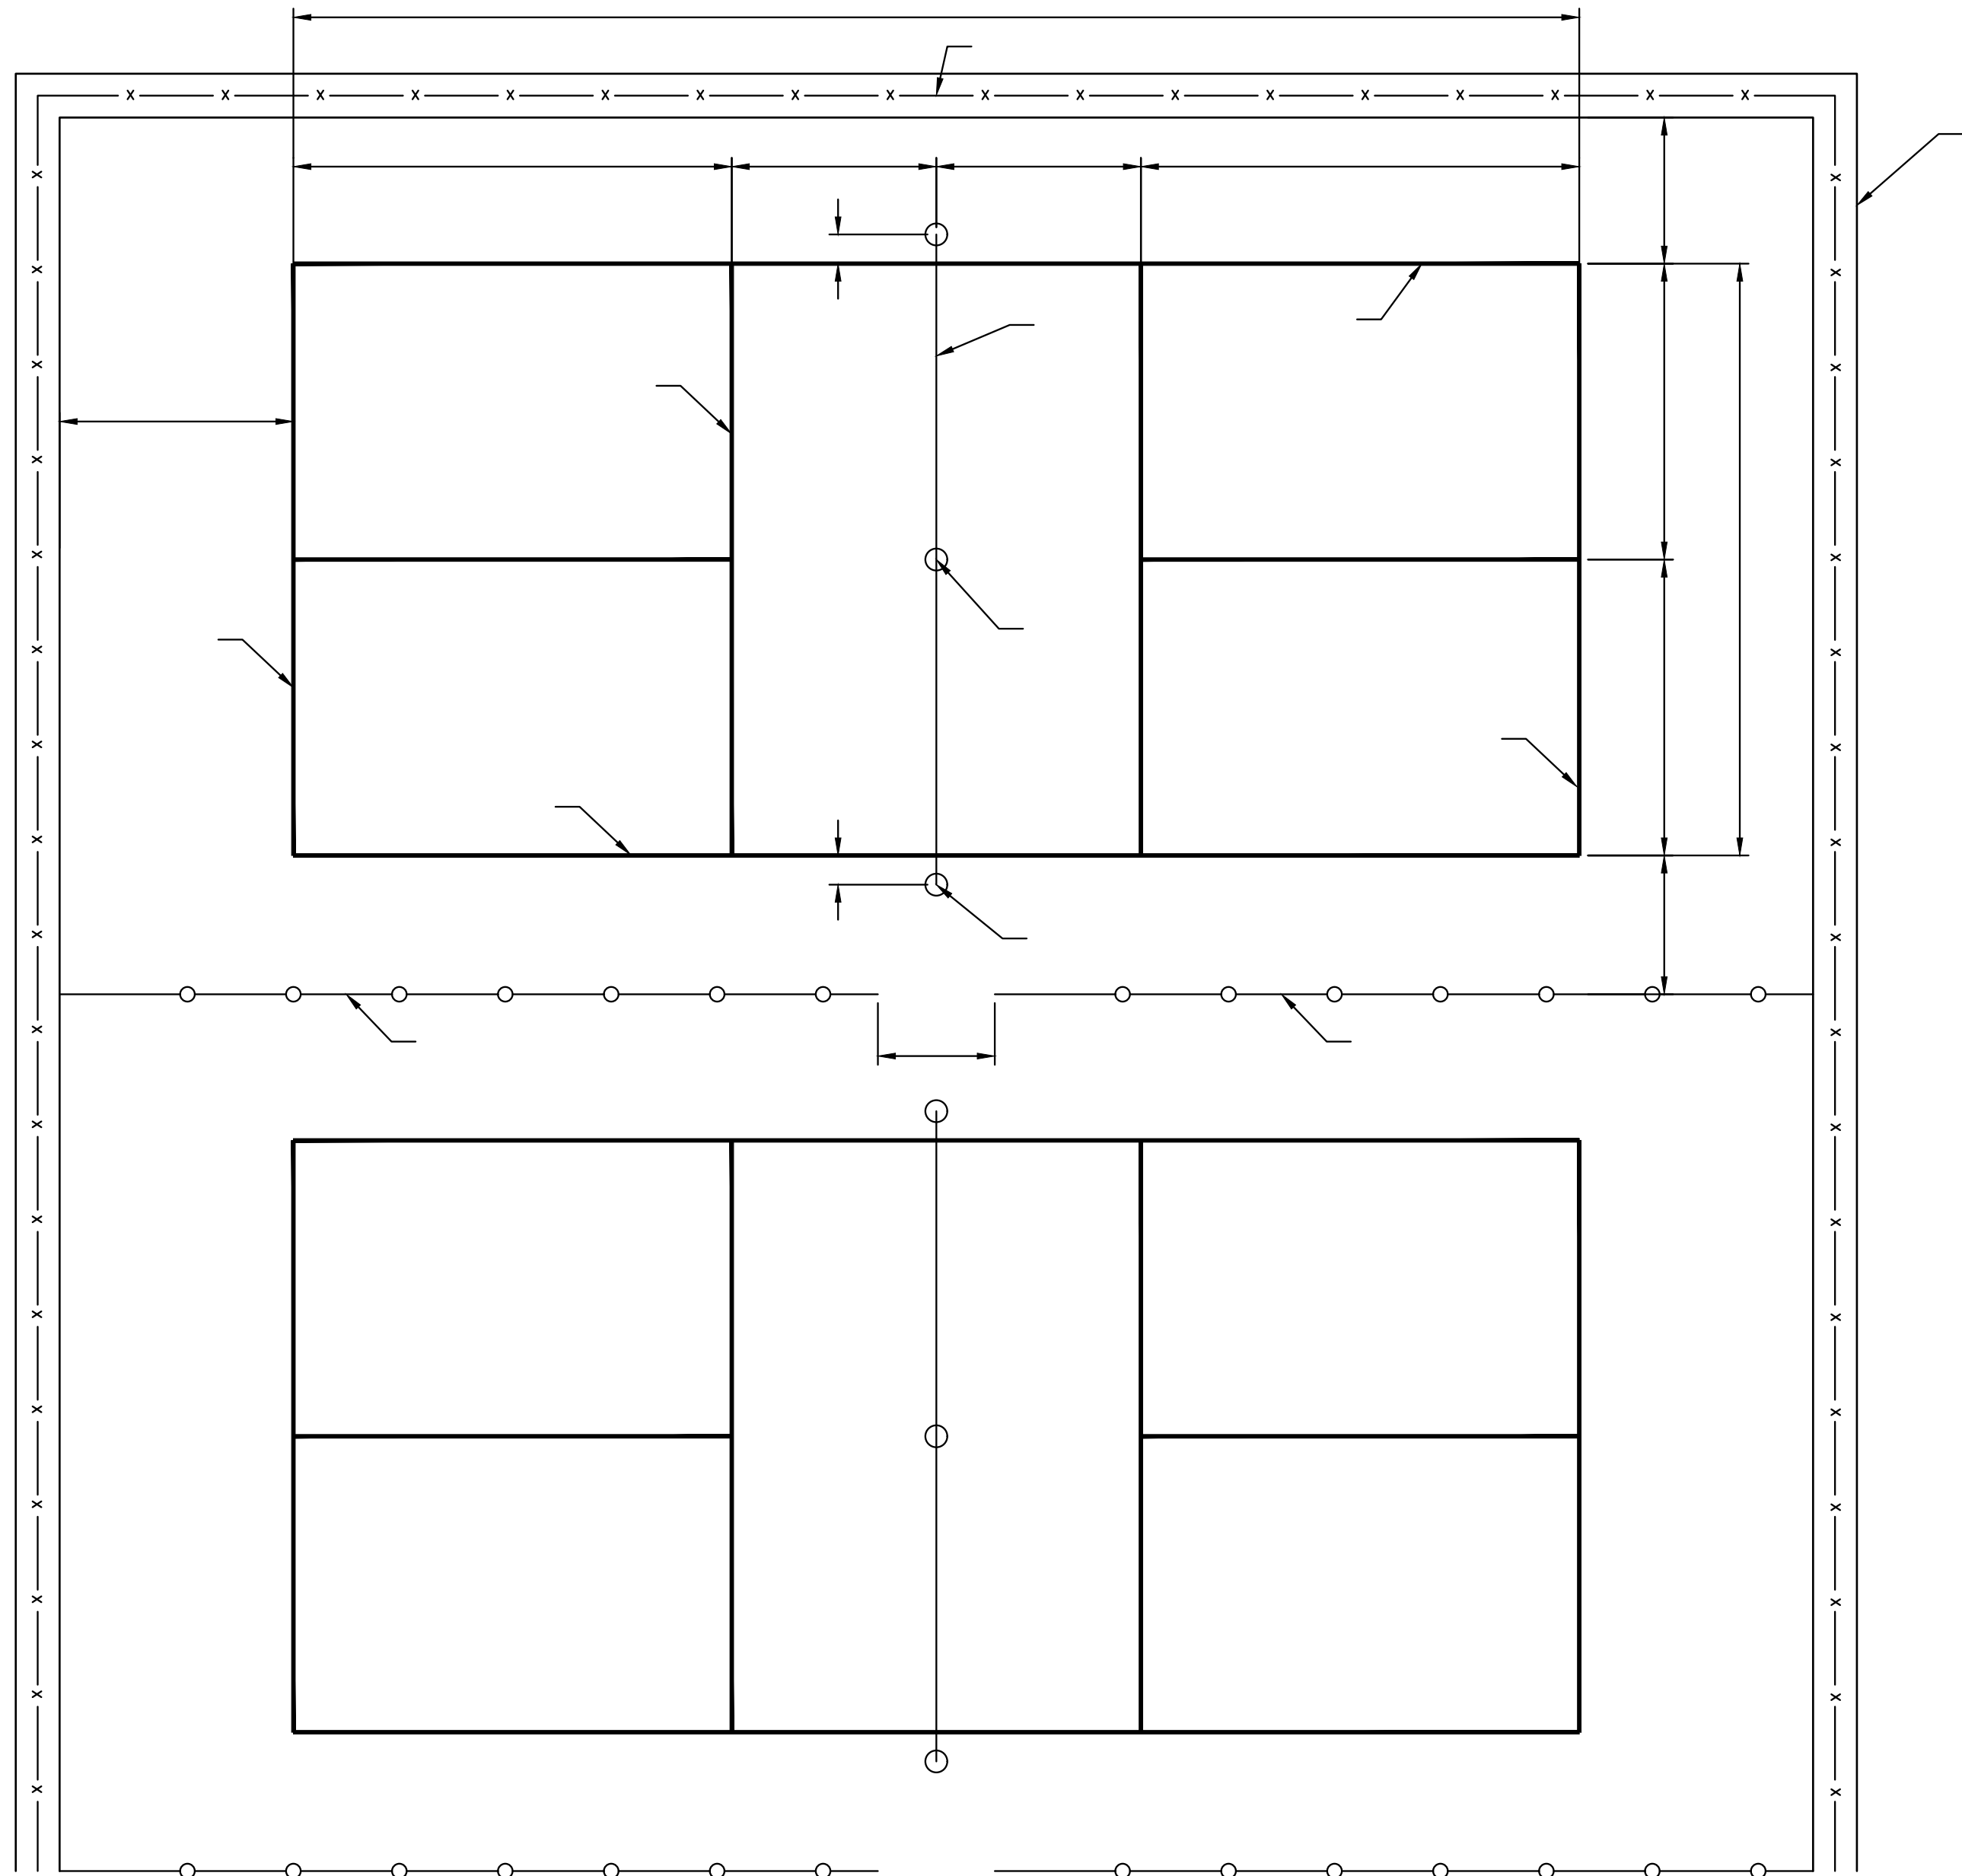


DWG. NO.:
DE-03


AECOM 4 NORTH PARK DRIVE SUITE 300 HUNT VALLEY, MARYLAND 21030 PHONE: 410-785-7220 FAX: 410-785-6818	PROFESSIONAL CERTIFICATION * I CERTIFY THAT THESE DOCUMENTS WERE PREPARED OR APPROVED BY ME, AND THAT I AM A DULY LICENSED PROFESSIONAL ENGINEER UNDER THE LAWS OF THE STATE OF MARYLAND. MD LICENSE NUMBER: 53587 EXPIRATION DATE: 12-09-2022	REVISIONS				ANNE ARUNDEL COUNTY						
		NO.	DESCRIPTION	BY	DATE	DEPARTMENT OF PUBLIC WORKS						
						APPROVED	DATE	APPROVED	DATE	SCALE: AS NOTED	PENINSULA PARK EXPANSION PHASE II	
										DRAWN BY: XX		
						CHIEF ENGINEER		PROJECT MANAGER		CHECKED BY: XX		
						APPROVED	DATE	APPROVED	DATE	SHEET NO. 9 OF 17		
										PROJECT NO. P509000	SITE DETAILS	
										CONTRACT NO. P509007		
						ASSISTANT CHIEF ENGINEER		CHIEF, RIGHT OF WAY				

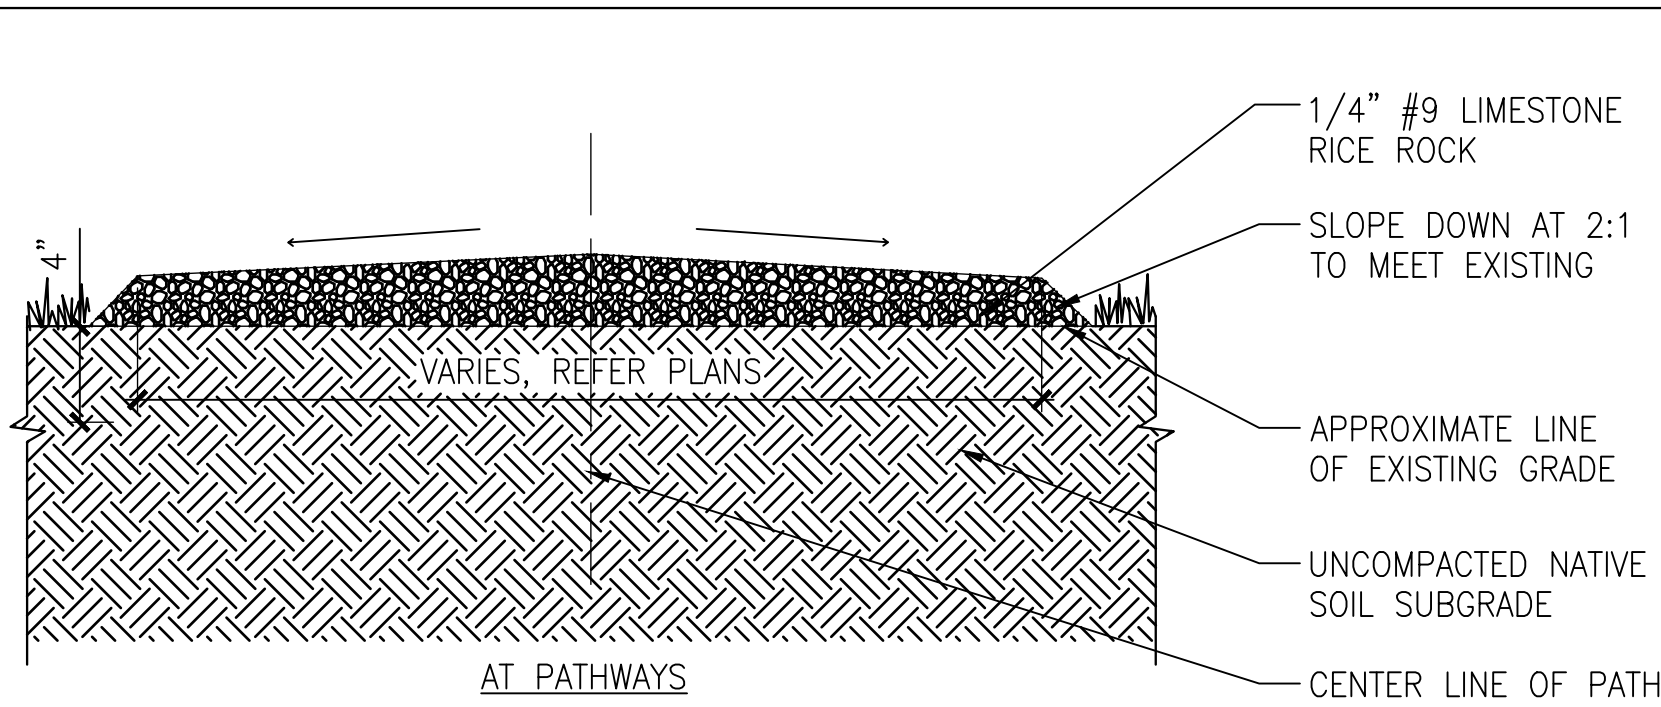

- NOTES:
1. PLACE ON TOP OF EXISTING GRADE AND DO NOT COMPACT.
 2. MINIMUM HEIGHT AT PATH EDGE TO BE 2" AND MINIMUM HEIGHT AT PATH CENTER TO BE 3".
 3. SUBMIT SHOP DRAWINGS FOR REVIEW PRIOR TO INSTALLATION.
 4. WHERE PATH MEETS EXISTING CONCRETE, PROVIDE A FLUSH CONDITION WITH TOP OF RICE ROCK. IN THESE CASES RICE ROCK WILL BE A CONSISTENT 2" THICK. EXCAVATION OF NO MORE THAN 6" FROM FACE OF EXISTING PAVEMENT IS ACCEPTABLE TO ENSURE A FLUSH CONDITION.

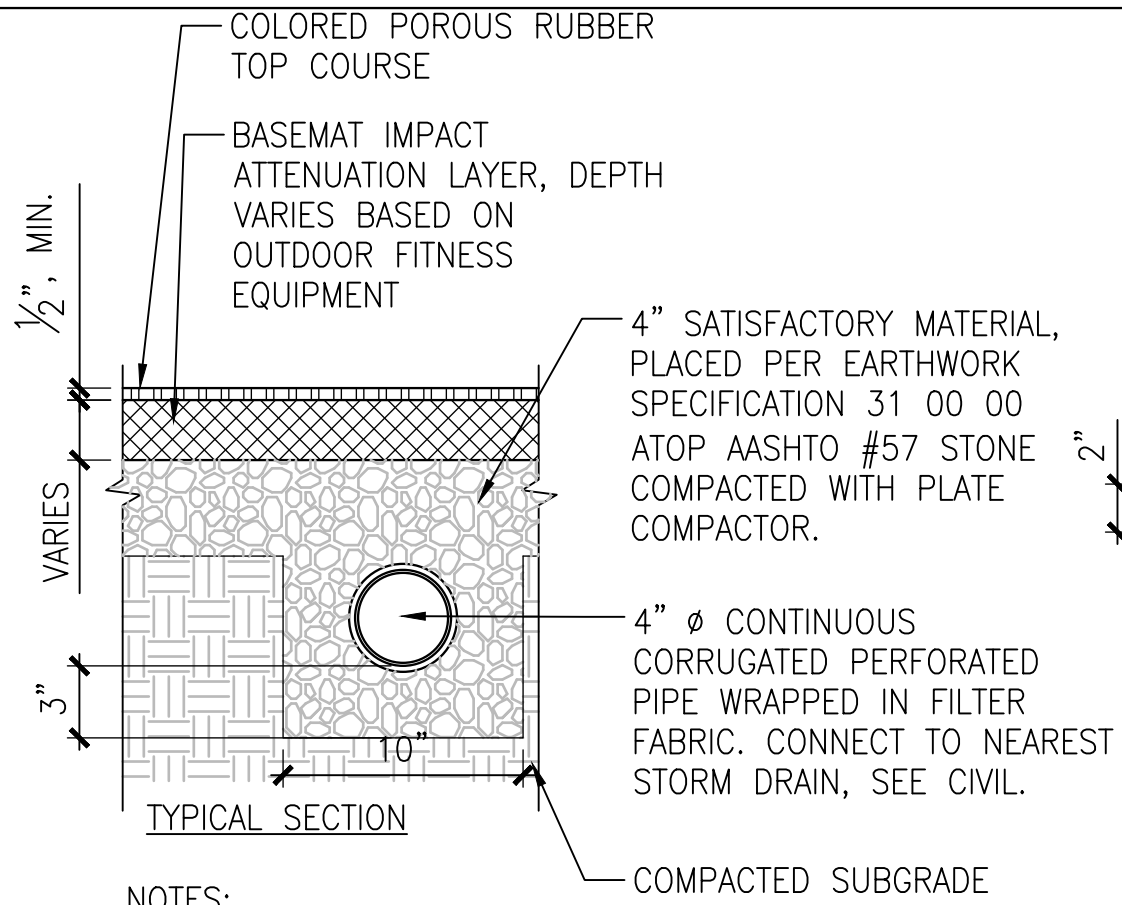

- NOTES:
1. COMPLY WITH ALL MANUFACTURER'S RECOMMENDATIONS FOR JOINTING.
 2. COMPLY WITH MANUFACTURER'S RECOMMENDED DEPTH OF SURFACING FOR OUTDOOR FITNESS EQUIPMENT.

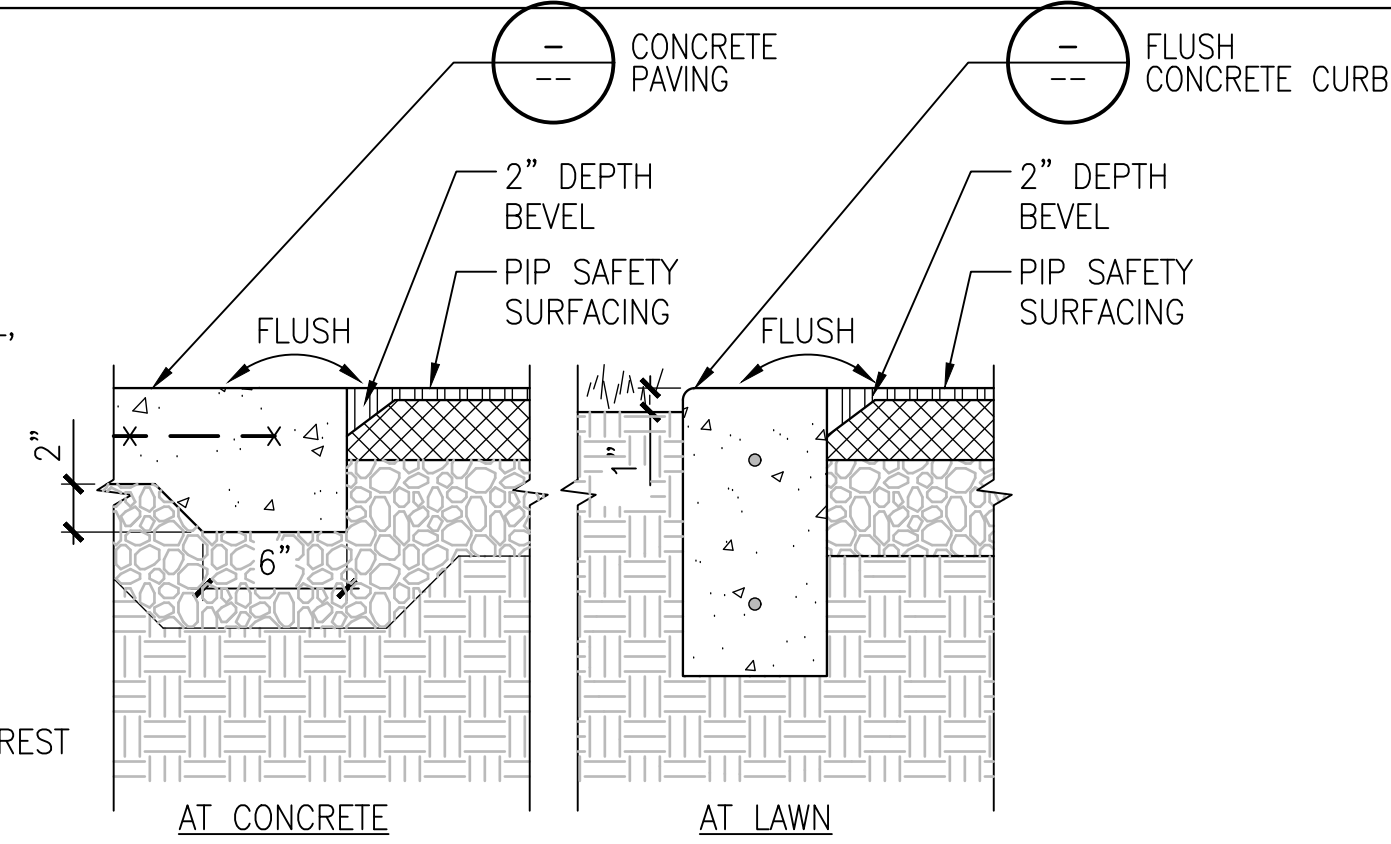

MODEL: PIP RUBBER SAFETY SURFACE
MANUFACTURER: NF SURFACES OR APPROVED EQUAL
MATERIAL: PIP RUBBER
DIMENSION: TBD
COLOR: TBD
NOTES: INSTALL PER MANUFACTURER'S RECOMMENDATIONS

1 CRUSHED STONE SURFACING

SCALE: 1-1/2" = 1'-0"

DT-PVMT-GRVL PATH



MODEL: GLACIAL RIDGE NATURAL STEPS
MANUFACTURER: DURO ROCK SUPPLY CO. OR APPROVED EQUAL
MATERIAL: STONE
DIMENSION: 7"H
COLOR: BROWN OR WARM GREY
NOTES: INSTALL PER MANUFACTURER'S RECOMMENDATIONS

2 PIP SAFETY SURFACING

SCALE: 1-1/2" = 1'-0"

DT-PVMT-PLAY_PIP



MODEL: CONCRETE BOARDWALK W/ CONCRETE CURB
MANUFACTURER: PERMATRAK OR APPROVED EQUAL
MATERIAL: CONCRETE CAISSON
DIMENSION: TBD
COLOR: GREY WITH WOOD OR SAND TEXTURE
NOTES: INSTALL PER MANUFACTURER'S RECOMMENDATIONS



MODEL: MODEL 8 HOMESTEAD BENCH
MANUFACTURER: VICTOR STANLEY OR APPROVED EQUAL
MATERIAL: POWDER COATING AND IPE WOOD SLATS
DIMENSION: 6'L
POWDER COAT COLOR: GREEN
NOTES: SURFACE MOUNTING. INSTALL PER MANUFACTURER'S RECOMMENDATIONS

3 PIP RUBBER SAFETY SURFACE

SCALE: NTS

PICT-FURN-RUBBERSURFACE



MODEL: AVONDALE PICNIC
MANUFACTURER: SITESCAPES OR APPROVED EQUAL
MATERIAL: RECYCLED PLASTIC LUMBER
DIMENSION: 72"L, 55 1/2"W
COLOR: BROWN
NOTES: INSTALL PER MANUFACTURER'S RECOMMENDATIONS

4 STEPPING STONE

SCALE: NTS

PICT-FURN-STONE



MODEL: APEX BIKE RACK
MANUFACTURER: SITESCAPES OR APPROVED EQUAL
MATERIAL: STEEL TUBING WITH STAINLESS STEEL FOOT PLATES
DIMENSION: 26 3/8"W, 36"H, 2 3/8"D
COLOR: TBD
NOTES: INSTALL PER MANUFACTURER'S RECOMMENDATIONS

5 BOARDWALK

SCALE: NTS

PICT-FURN-BOARDWALK



MODEL: LITTER BIN CIRCULAR PLUS
MANUFACTURER: BENITO OR APPROVED EQUAL
MATERIAL: STEEL
DIMENSION: 21.26"DIA. x 34.84"H
COLOR: GREY
NOTES: INSTALL PER MANUFACTURER'S RECOMMENDATIONS

6 BENCH

SCALE: NTS

PICT-FURN-BENCH



MODEL: STEEL PAVILIONS
MANUFACTURER: SMITH STEELWORKS OR APPROVED EQUAL
MATERIAL: STEEL
DIMENSION: 12'L x 12"W
COLOR: TBD
NOTES: INSTALL PER MANUFACTURER'S RECOMMENDATIONS

7 PICNIC TABLE

SCALE: NTS

PICT-FURN-PICNIC TABLE



MODEL: EXOFIT-EXOPD
MANUFACTURER: PLAYGROUND SPECIALISTS OR APPROVED EQUAL
MATERIAL: STEEL
DIMENSION: 22'2"L x 21'9"W, 482.13 SQ FT
COLOR: GREEN
NOTES: INSTALL PER MANUFACTURER'S RECOMMENDATIONS

8 BIKE RACK

SCALE: NTS

PICT-FURN-BIKE RACK

9 WASTE RECEPTACLE

SCALE: NTS

PICT-FURN-WASTE RECEPTACLE

10 PAVILION

SCALE: NTS


PICT-FURN-PAVILION

11 OUTDOOR FITNESS

SCALE: NTS

PICT-FURN-FITNESS

AECOM 4 NORTH PARK DRIVE SUITE 300 HUNT VALLEY, MARYLAND 21030 PHONE: 410-785-7220 FAX: 410-785-6818	PROFESSIONAL CERTIFICATION "I CERTIFY THAT THESE DOCUMENTS WERE PREPARED OR APPROVED BY ME, AND THAT I AM A DULY LICENSED PROFESSIONAL ENGINEER UNDER THE LAWS OF THE STATE OF MARYLAND." MD LICENSE NUMBER: 53587 EXPIRATION DATE: 12-09-2022	REVISIONS				ANNE ARUNDEL COUNTY						
		NO.	DESCRIPTION	BY	DATE	DEPARTMENT OF PUBLIC WORKS						
						APPROVED	DATE	APPROVED	DATE	SCALE: AS NOTED	PENINSULA PARK EXPANSION PHASE II	
						CHIEF ENGINEER		PROJECT MANAGER		DRAWN BY: XX		
										CHECKED BY: XX		
						APPROVED	DATE	APPROVED	DATE	SHEET NO. 10 OF 17	SITE DETAILS	
										PROJECT NO. P509000		
						ASSISTANT CHIEF ENGINEER		CHIEF, RIGHT OF WAY		CONTRACT NO. P509007		

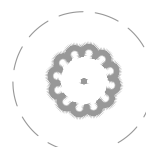

1" DBH = 1.5' RADIUS CRZ

TRAILS SHALL BE INSTALLED AT 4.75% MAXIMUM LONGITUDINALLY AND HAVE A MAXIMUM PROVIDE ROUNDING OF GRADE TRANSITIONS TO ALLOW FOR MOWING WITH A 60" MOWER DECK. FINE GRADE AS DIRECTED BY THE ENGINEER TO ENSURE SMOOTH TRANSITIONS WITH THERE SHALL BE NO CLEARING, GRADING, CONSTRUCTION OR DISTURBANCE OF VEGETATION IN THE FOREST BUFFER EASEMENT OR OTHER FOREST RETENTION AREAS. STORMWATER MANAGEMENT HAS BEEN ADDRESSED THROUGH ENVIRONMENTAL SITE DESIGN AND TWO PROPOSED MICRO-BIORETENTION FACILITIES AND USE OF EXISTING BIORETENTION


LIMIT OF DISTURBANCE = 124,475 SF (2.86 AC)

GP-01

 AECOM 4 NORTH PARK DRIVE SUITE 300 HUNT VALLEY, MARYLAND 21030 PHONE: 410-785-7220 FAX: 410-785-6818	PROFESSIONAL CERTIFICATION "I CERTIFY THAT THESE DOCUMENTS WERE PREPARED OR APPROVED BY ME, AND THAT I AM A DULY LICENSED PROFESSIONAL ENGINEER UNDER THE LAWS OF THE STATE OF MARYLAND." MD LICENSE NUMBER: 53587 EXPIRATION DATE: 12-09-2022					ANNE ARUNDEL COUNTY					
	REVISIONS				DEPARTMENT OF PUBLIC WORKS						
	NO.	DESCRIPTION	BY	DATE	APPROVED	DATE	SCALE: AS NOTED	PENINSULA PARK EXPANSION PHASE II			
							DRAWN BY: XX				
					CHIEF ENGINEER		PROJECT MANAGER	CHECKED BY: XX	GRADING PLAN		
					APPROVED	DATE	APPROVED	DATE			
								PROJECT NO. P509000			
								CONTRACT NO. P509007			
				ASSISTANT CHIEF ENGINEER		CHIEF, RIGHT OF WAY					



ANNE ARUNDEL COUNTY					
DEPARTMENT OF PUBLIC WORKS					
APPROVED	DATE	APPROVED	DATE	SCALE: AS NOTED	PENINSULA PARK EXPANSION PHASE II
				DRAWN BY: XX	
CHIEF ENGINEER		PROJECT MANAGER		CHECKED BY: XX	GRADING PLAN
APPROVED	DATE	APPROVED	DATE	SHEET NO. 12 OF 17	
ASSISTANT CHIEF ENGINEER		CHIEF, RIGHT OF WAY		PROJECT NO. P509000 CONTRACT NO. P509007	

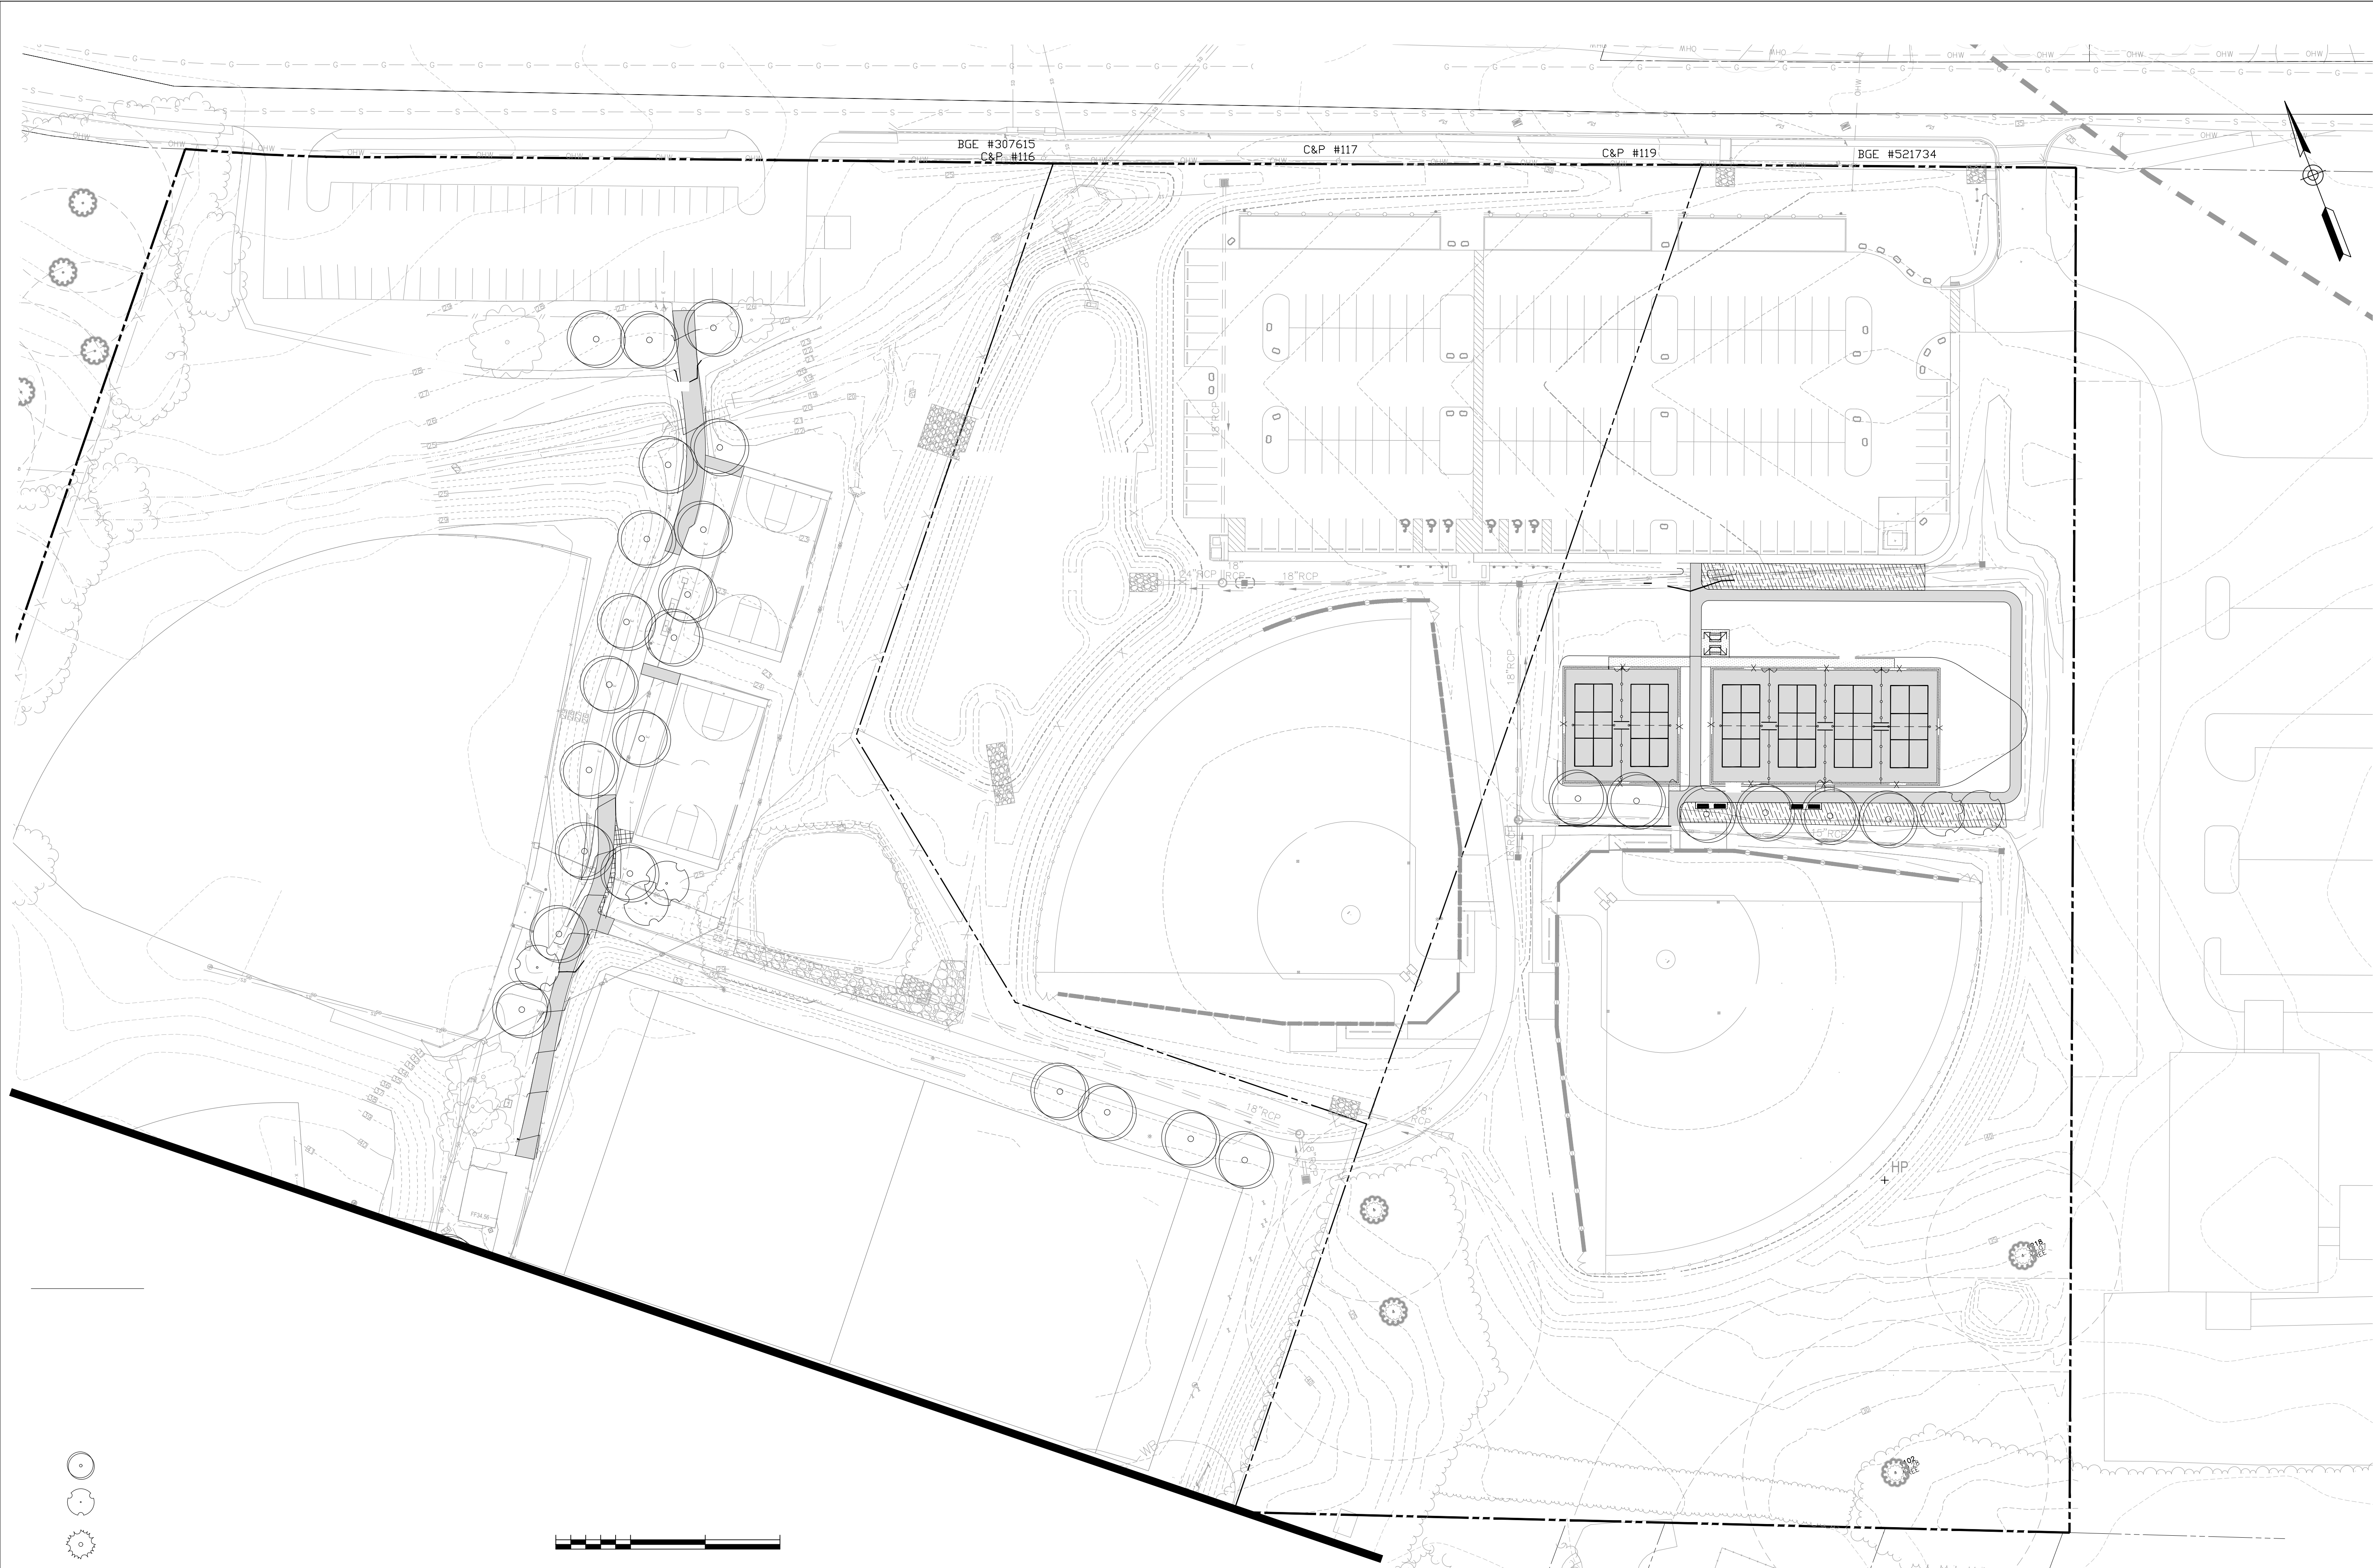

DWG. NO.:
LD-01



AECOM AECOM 4 NORTH PARK DRIVE SUITE 300 HUNT VALLEY, MARYLAND 21030 PHONE: 410-785-7220 FAX: 410-785-6818	PROFESSIONAL CERTIFICATION	REVISIONS				ANNE ARUNDEL COUNTY					
	* I CERTIFY THAT THESE DOCUMENTS WERE PREPARED OR APPROVED BY ME, AND THAT I AM A DULY LICENSED PROFESSIONAL ENGINEER UNDER THE LAWS OF THE STATE OF MARYLAND.* MD LICENSE NUMBER: 53587 EXPIRATION DATE: 12-09-2022	NO.	DESCRIPTION	BY	DATE	DEPARTMENT OF PUBLIC WORKS					
						APPROVED	DATE	APPROVED	DATE	SCALE: AS NOTED	PENINSULA PARK EXPANSION PHASE II
						CHIEF ENGINEER		PROJECT MANAGER		DRAWN BY: XX	
						APPROVED	DATE	APPROVED	DATE	CHECKED BY: XX	
										SHEET NO. 13 OF 17	LANDSCAPE PLAN
										PROJECT NO. P509000	
								CONTRACT NO. P509007			



DWG. NO.:
LD-02

AECOM

AECOM
4 NORTH PARK DRIVE
SUITE 300
HUNT VALLEY, MARYLAND 21030
PHONE: 410-785-7220
FAX: 410-785-6818

PROFESSIONAL CERTIFICATION

*I CERTIFY THAT THESE DOCUMENTS
WERE PREPARED OR APPROVED BY
ME, AND THAT I AM A DULY LICENSED
PROFESSIONAL ENGINEER UNDER
THE LAWS OF THE STATE OF
MARYLAND.

MD LICENSE NUMBER: 53587

EXPIRATION DATE: 12-09-2022

REVISIONS

NO.	DESCRIPTION	BY	DATE


ANNE ARUNDEL COUNTY

DEPARTMENT OF PUBLIC WORKS


APPROVED	DATE	APPROVED	DATE	SCALE: AS NOTED
CHIEF ENGINEER		PROJECT MANAGER		DRAWN BY: XX
APPROVED	DATE	APPROVED	DATE	CHECKED BY: XX
ASSISTANT CHIEF ENGINEER		CHIEF, RIGHT OF WAY		SHEET NO. 14 OF 17
				PROJECT NO. P509000
				CONTRACT NO. P509007

PENINSULA PARK EXPANSION
PHASE II


LANDSCAPE PLAN

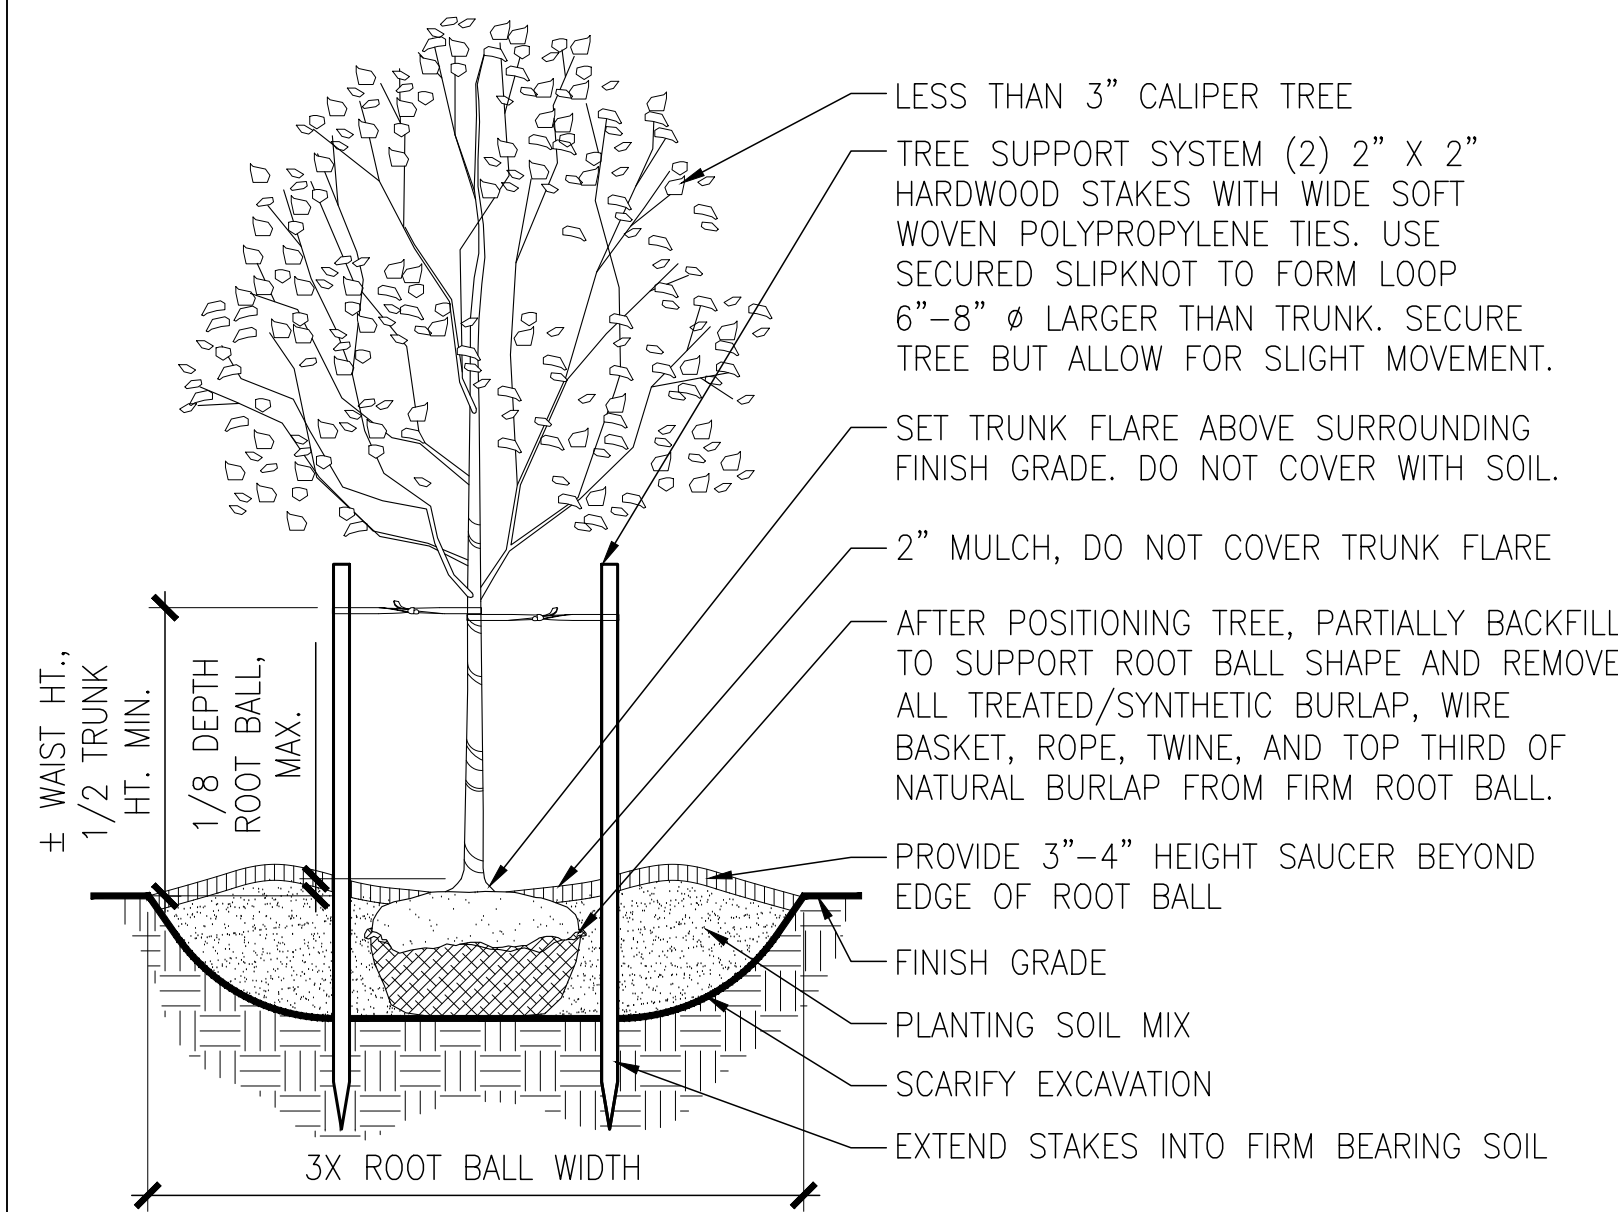


1 TREE PLANTING DETAIL – STAKING
SCALE: N.T.S. DT-PLNT_Tree-Staking.dwg

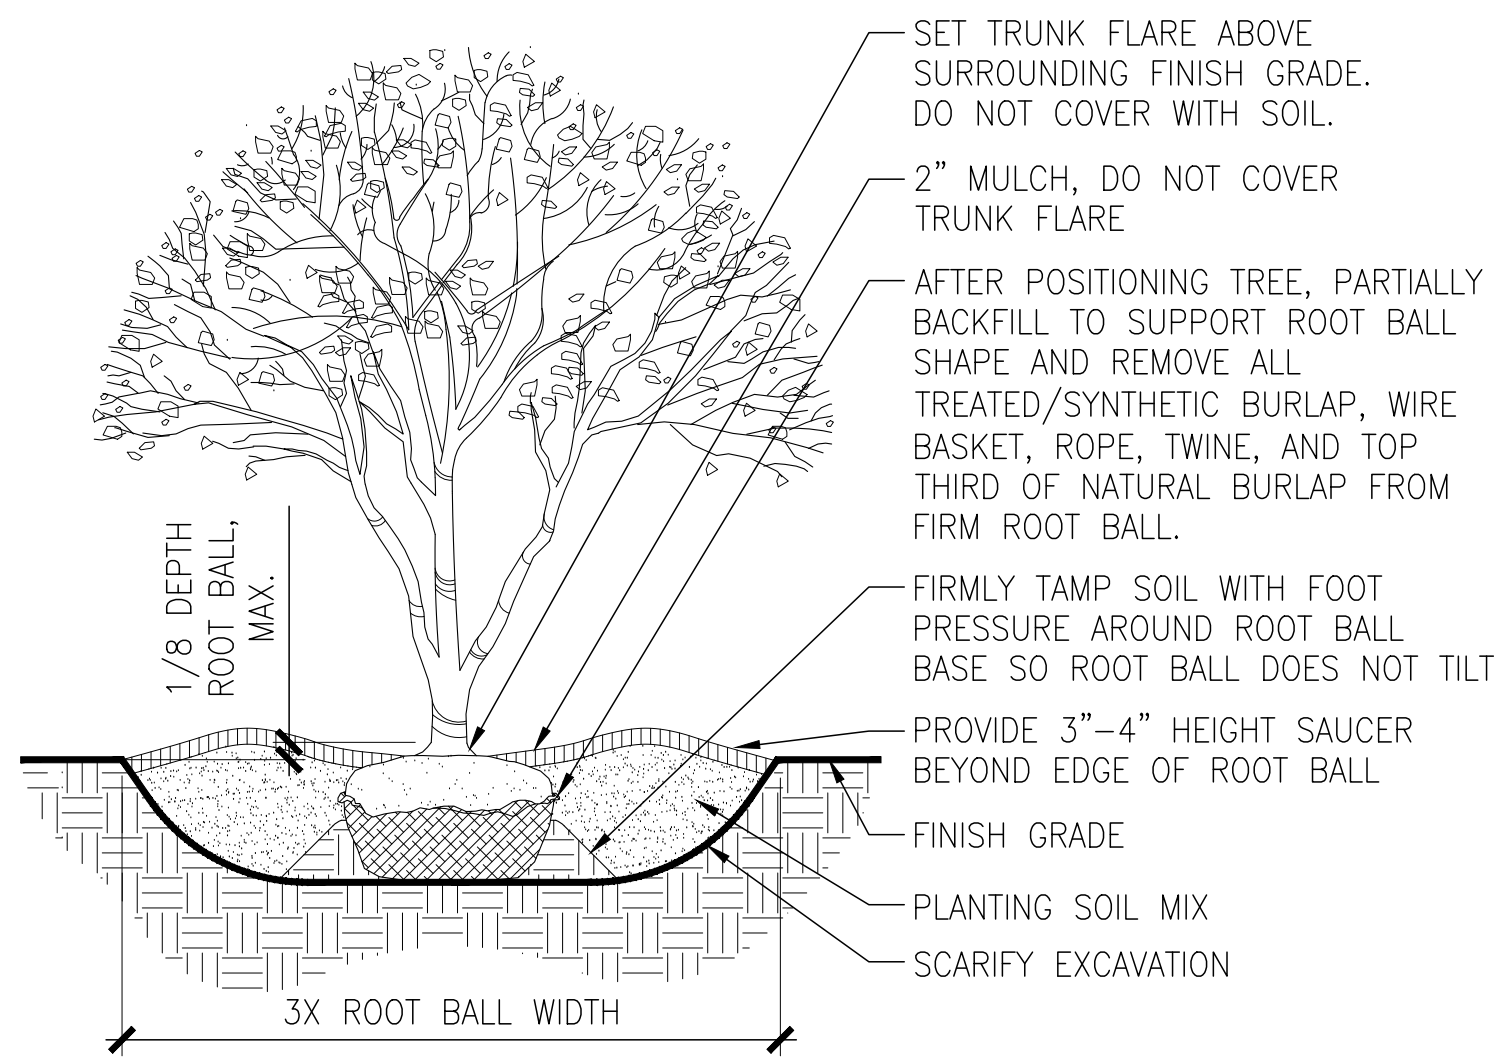


2 MULTI-STEM TREE PLANTING DETAIL
SCALE: N.T.S. DT-PLNT_Multistem.dwg

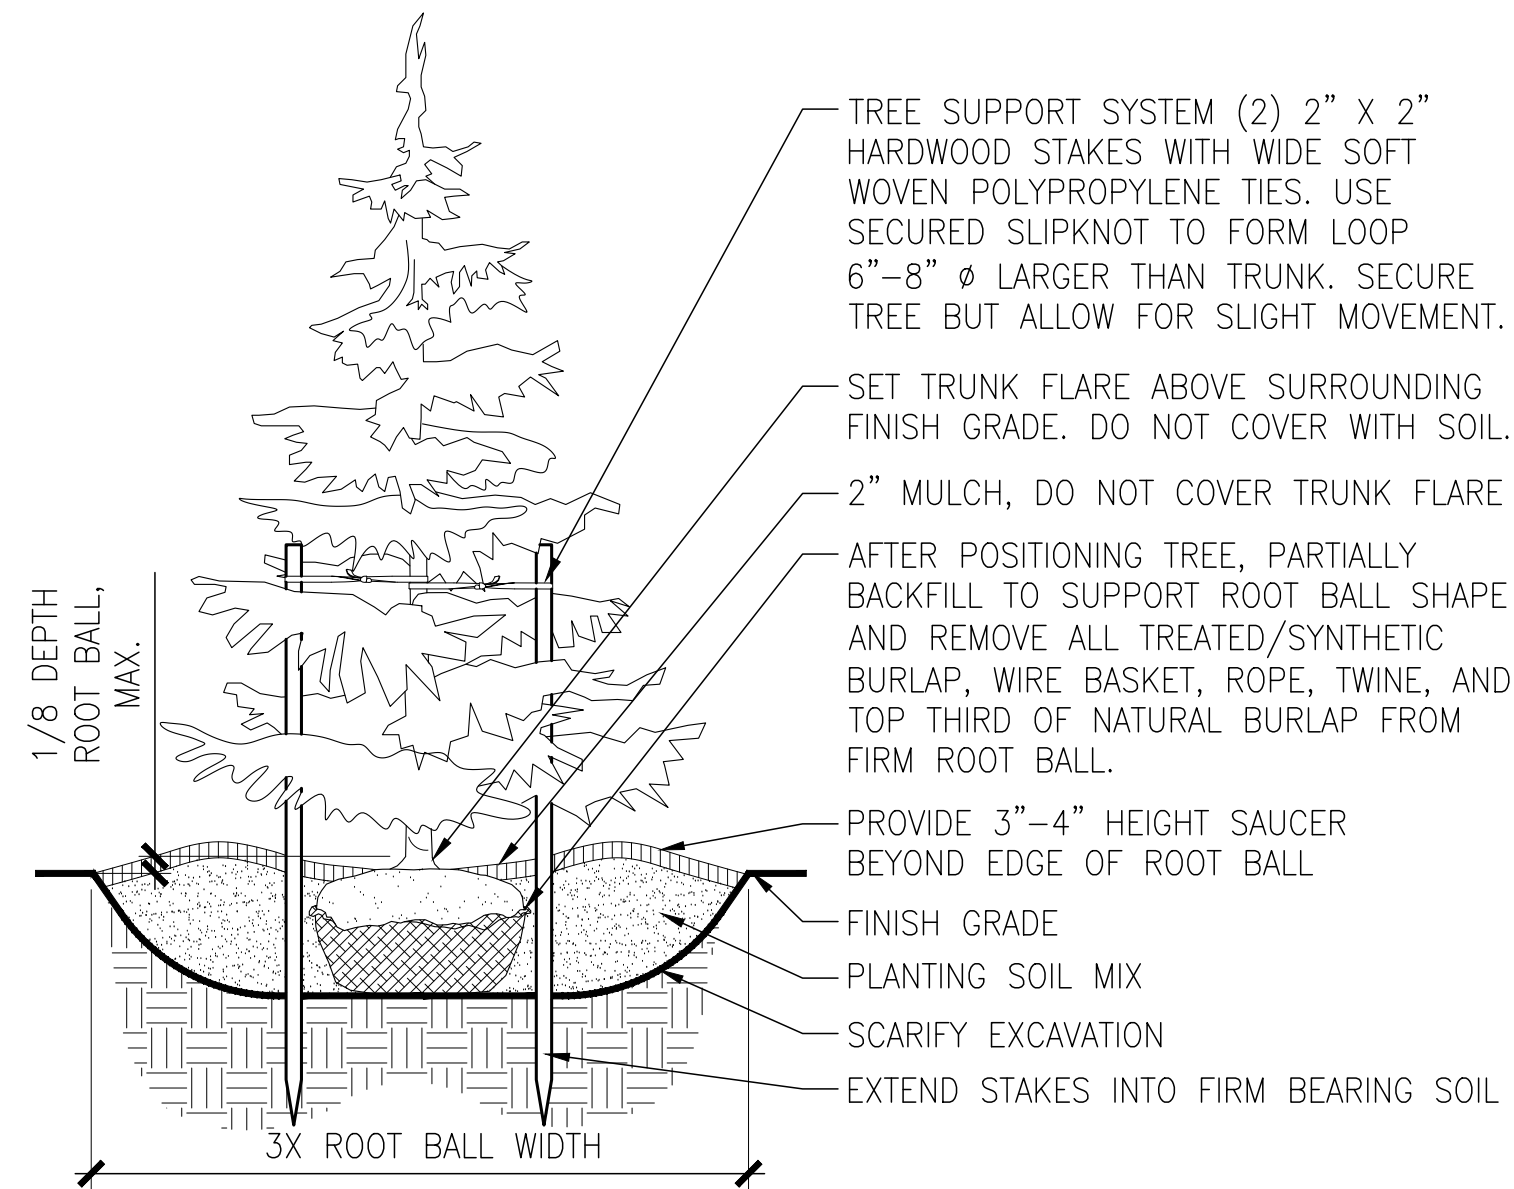


3 EVERGREEN TREE PLANTING – STAKING
SCALE: N.T.S. DT-PLNT_Evergreen-Staking.dwg

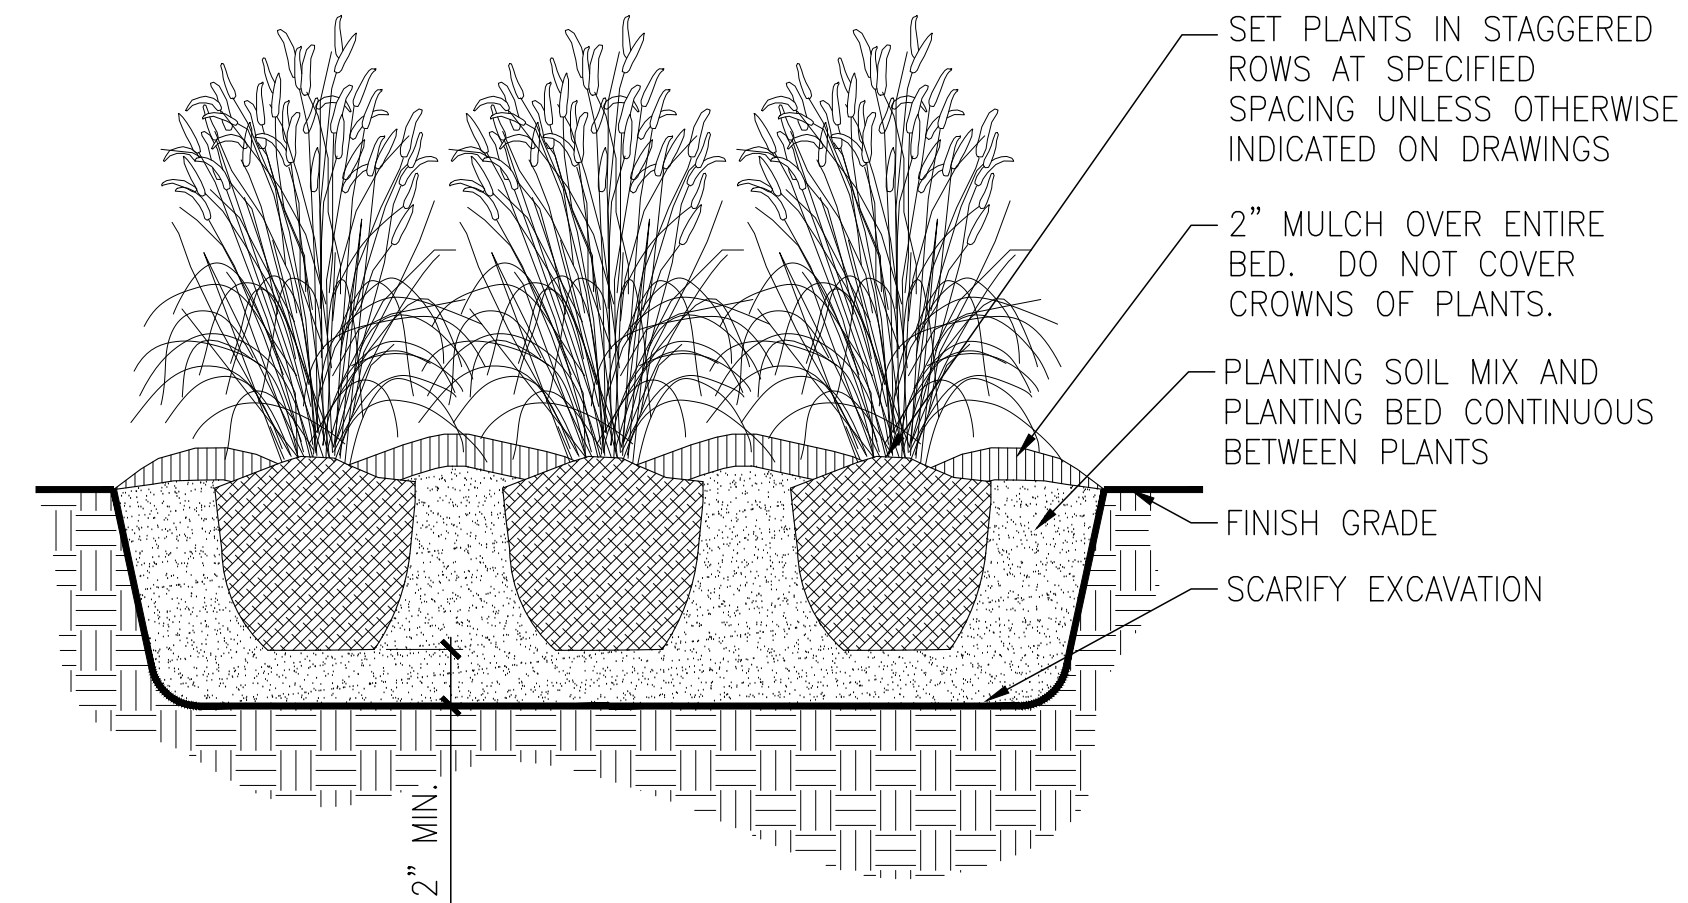


4 PERENNIALS & ORNAMENTAL GRASSES
SCALE: N.T.S. 0-06-Perennials.dwg

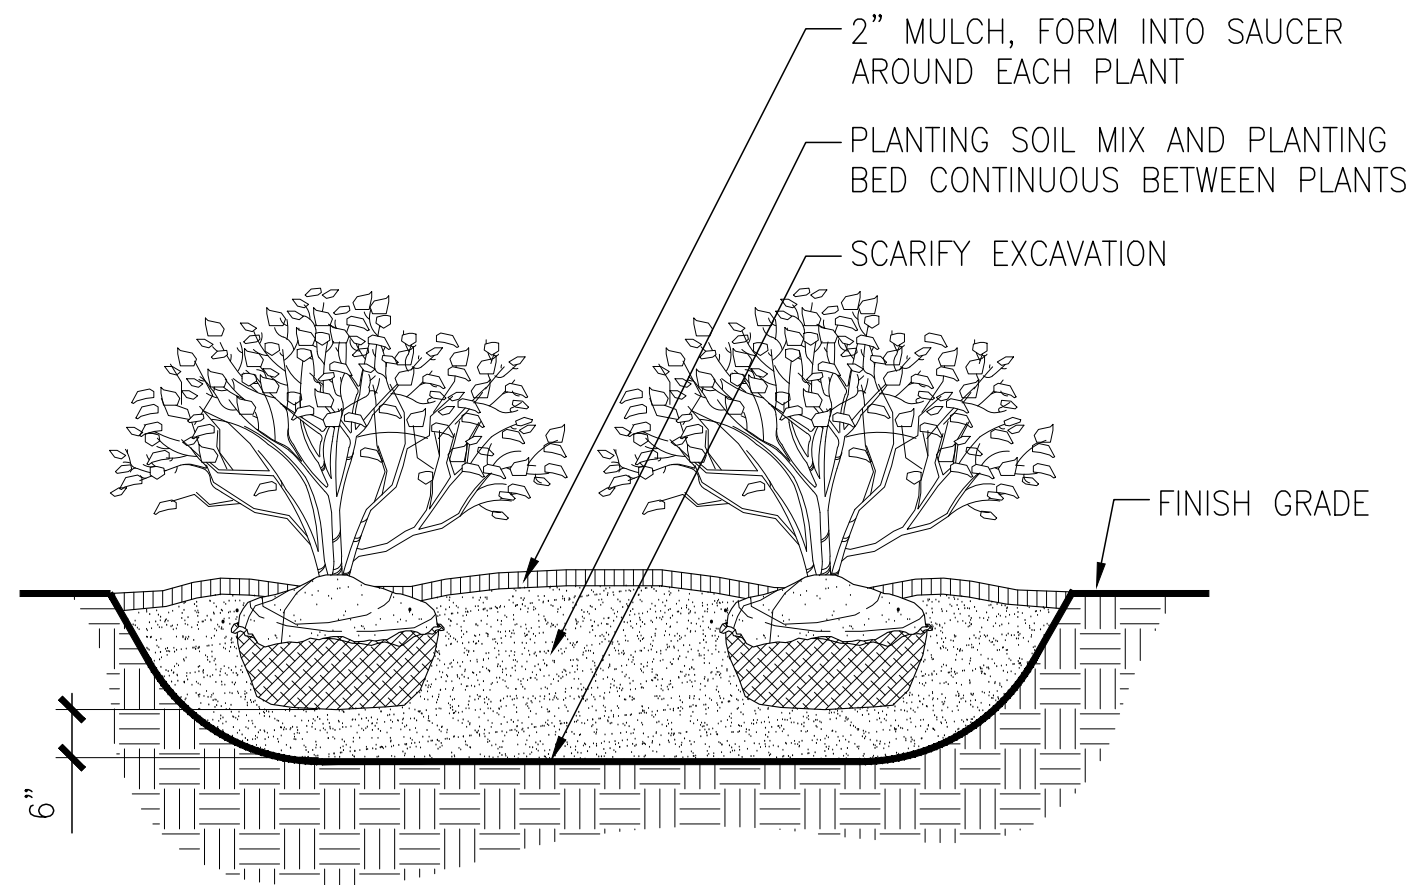


5 SHRUB PLANTING DETAIL
SCALE: N.T.S. 0-06-Shrubs.dwg

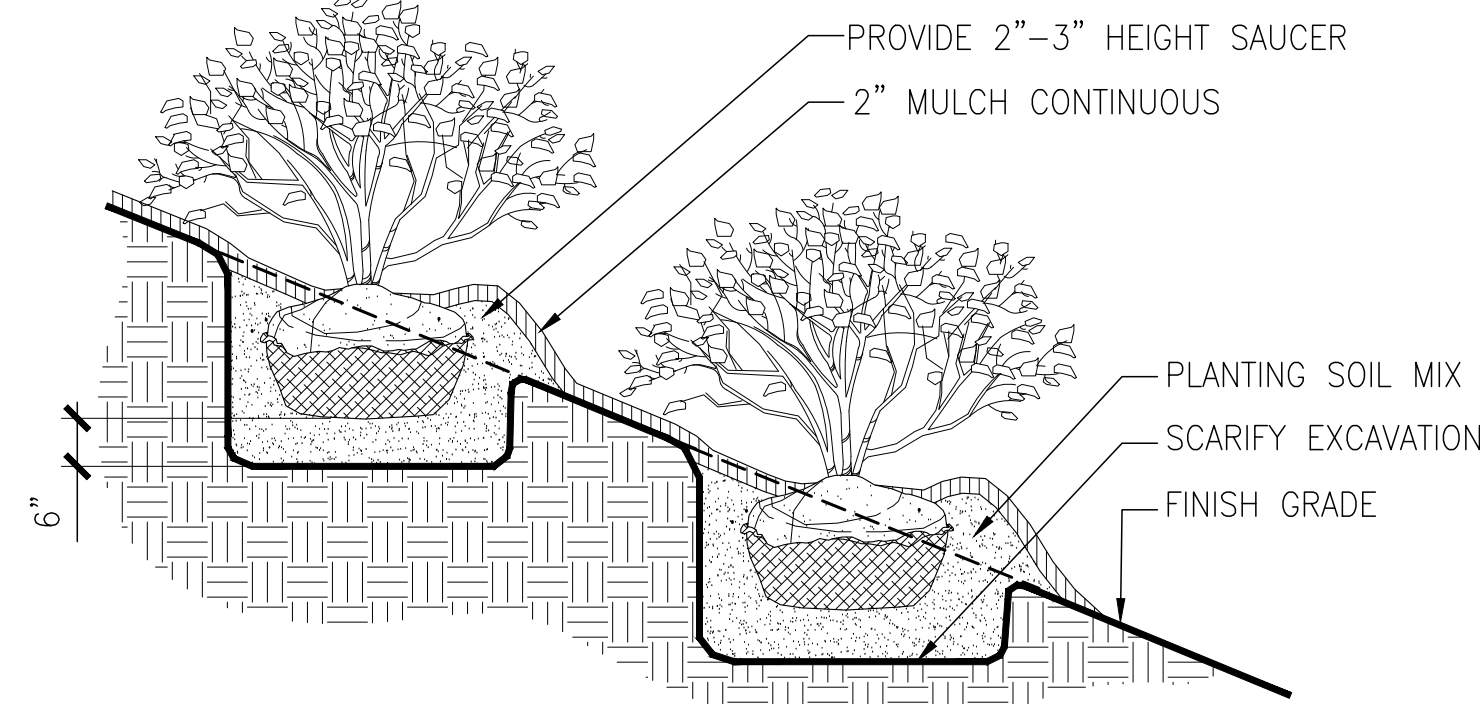

6 SHRUB PLANTING DETAIL – ON SLOPE
SCALE: N.T.S. 0-06-Shrubs-Slope.dwg

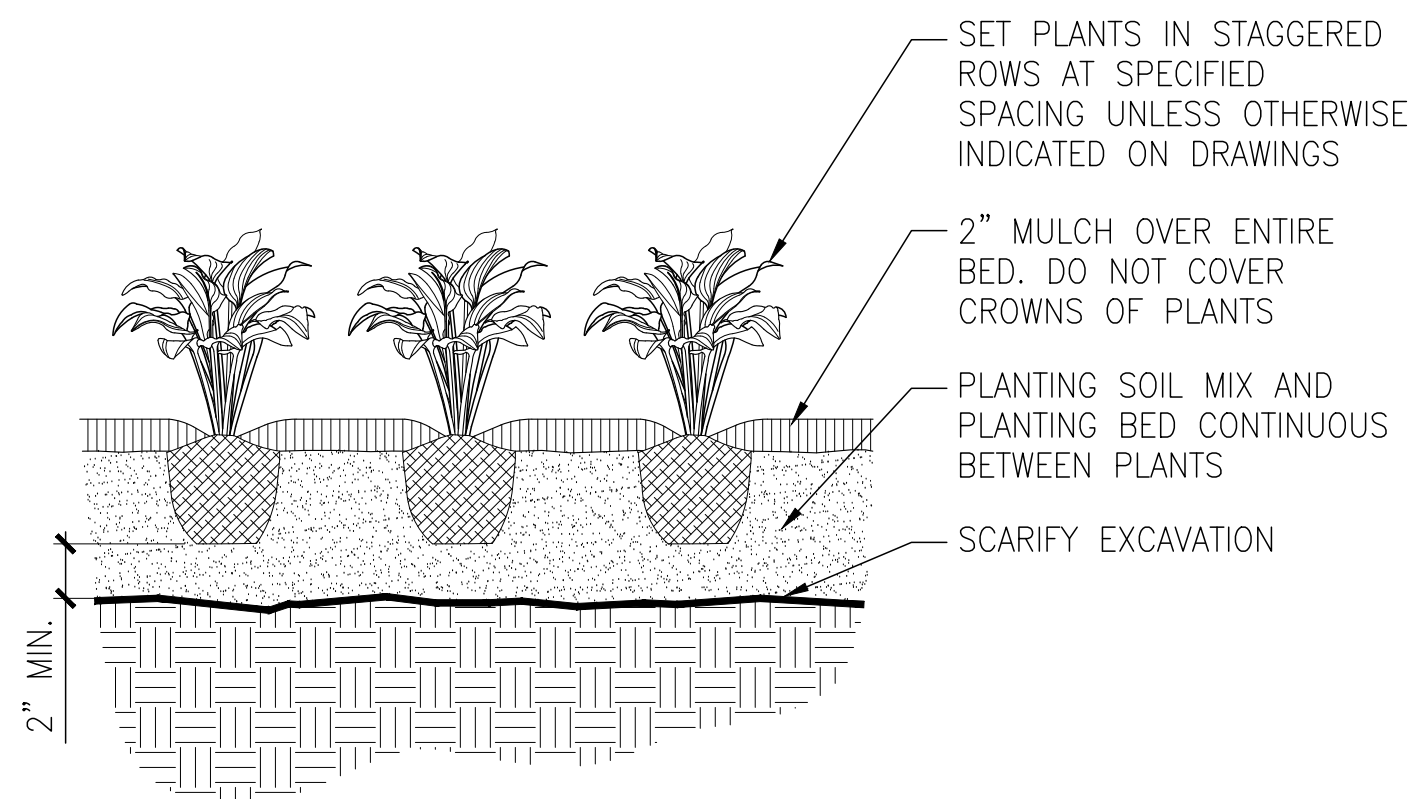

7 GROUND COVER PLANTING DETAIL
SCALE: N.T.S. 0-06-Groundcovers.dwg

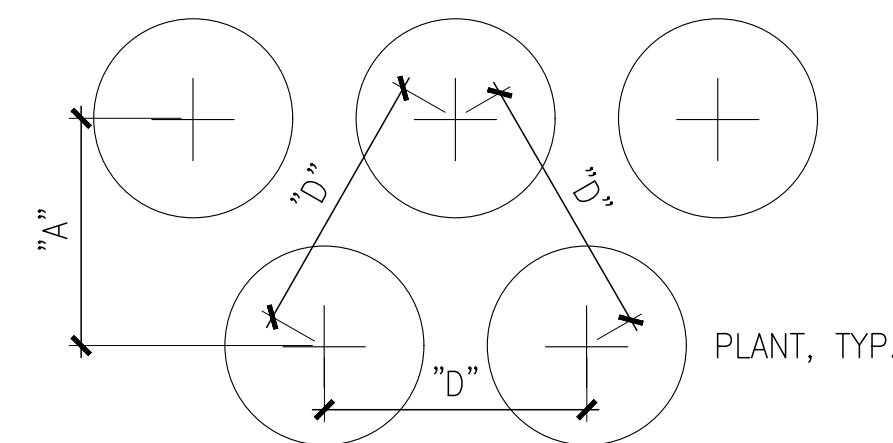

8 PLANT SPACING DETAIL
SCALE: N.T.S. 0-06-Spacing.dwg

AECOM
4 NORTH PARK DRIVE
SUITE 300
HUNT VALLEY, MARYLAND 21030
PHONE: 410-785-7220
FAX: 410-785-6818

PROFESSIONAL CERTIFICATION

*I CERTIFY THAT THESE DOCUMENTS WERE PREPARED OR APPROVED BY ME, AND THAT I AM A DULY LICENSED PROFESSIONAL ENGINEER UNDER THE LAWS OF THE STATE OF MARYLAND.

MD LICENSE NUMBER: 53587



EXPIRATION DATE: 12-09-2022

REVISIONS				ANNE ARUNDEL COUNTY			
NO.	DESCRIPTION	BY	DATE	DEPARTMENT OF PUBLIC WORKS			
				APPROVED	DATE	APPROVED	DATE
				CHIEF ENGINEER		PROJECT MANAGER	
				APPROVED	DATE	APPROVED	DATE
				ASSISTANT CHIEF ENGINEER		CHIEF, RIGHT OF WAY	
				SCALE: AS NOTED			
				DRAWN BY: XX			
				CHECKED BY: XX			
				SHEET NO. 15 OF 17			
				PROJECT NO. P509000			
				CONTRACT NO. P509007			
				PENINSULA PARK EXPANSION PHASE II			
				PLANTING DETAILS AND SCHEDULE			



DWG. NO.:
LD-04

AECOM 4 NORTH PARK DRIVE SUITE 300 HUNT VALLEY, MARYLAND 21030 PHONE: 410-785-7220 FAX: 410-785-6818	PROFESSIONAL CERTIFICATION * I CERTIFY THAT THESE DOCUMENTS WERE PREPARED OR APPROVED BY ME, AND THAT I AM A DULY LICENSED PROFESSIONAL ENGINEER UNDER THE LAWS OF THE STATE OF MARYLAND.* MD LICENSE NUMBER: 53587 EXPIRATION DATE: 12-09-2022	REVISIONS				ANNE ARUNDEL COUNTY						
		NO.	DESCRIPTION	BY	DATE	DEPARTMENT OF PUBLIC WORKS						
						APPROVED	DATE	APPROVED	DATE	SCALE: AS NOTED		PENINSULA PARK EXPANSION PHASE II
										DRAWN BY: XX		
						CHIEF ENGINEER		PROJECT MANAGER		CHECKED BY: XX		
						APPROVED	DATE	APPROVED	DATE	SHEET NO. 16 OF 17		
										PROJECT NO. P509000		
										CONTRACT NO. P509007		
						ASSISTANT CHIEF ENGINEER		CHIEF, RIGHT OF WAY				

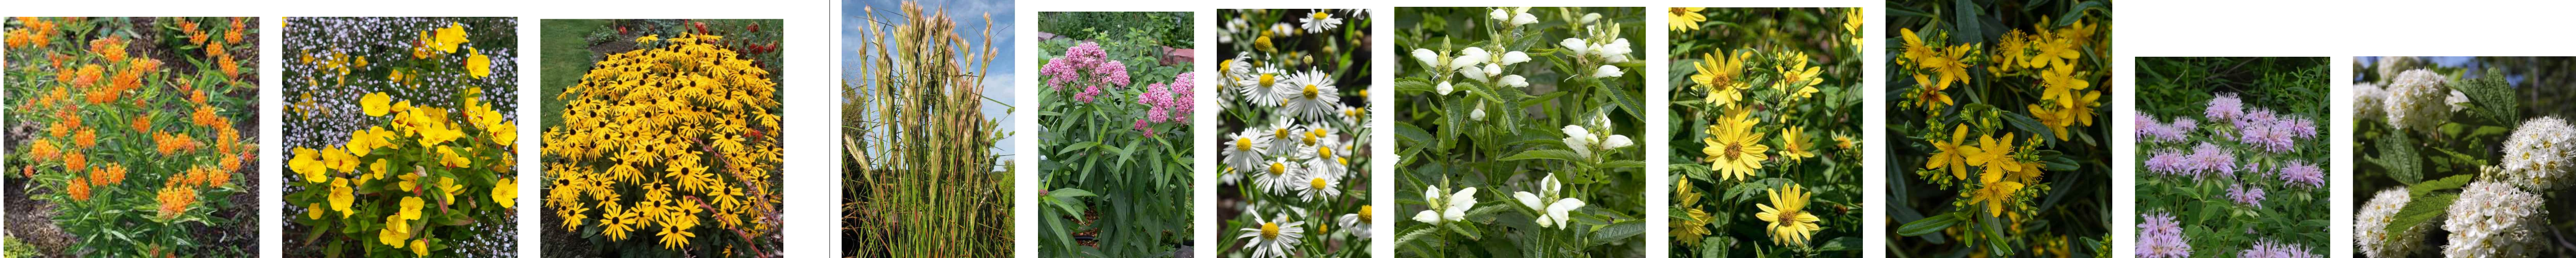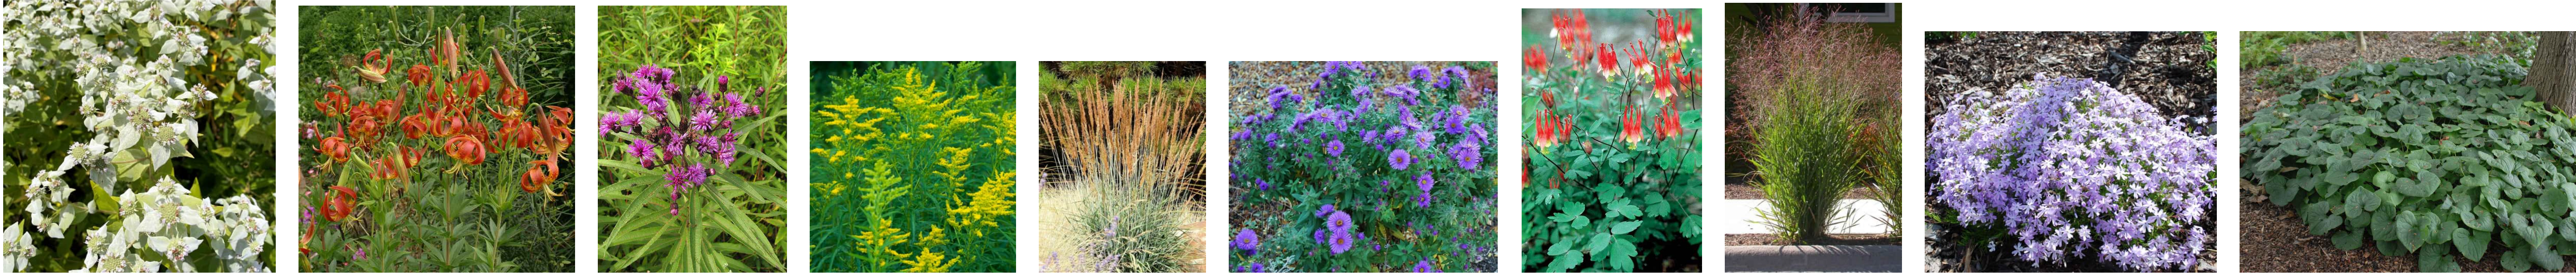

Monarda fistulosa
Wild Bergamot

Physocarpus opulifolius
Common Ninebark



AECOM AECOM 4 NORTH PARK DRIVE SUITE 300 HUNT VALLEY, MARYLAND 21030 PHONE: 410-785-7220 FAX: 410-785-6818		PROFESSIONAL CERTIFICATION * I CERTIFY THAT THESE DOCUMENTS WERE PREPARED OR APPROVED BY ME, AND THAT I AM A DULY LICENSED PROFESSIONAL ENGINEER UNDER THE LAWS OF THE STATE OF MARYLAND. MD LICENSE NUMBER: 53587 EXPIRATION DATE: 12-09-2022	REVISIONS				ANNE ARUNDEL COUNTY						
			NO.	DESCRIPTION	BY	DATE	DEPARTMENT OF PUBLIC WORKS						
							APPROVED	DATE	APPROVED	DATE	SCALE: AS NOTED	PENINSULA PARK EXPANSION PHASE II	
							CHIEF ENGINEER		PROJECT MANAGER		DRAWN BY: XX		
							APPROVED	DATE	APPROVED	DATE	CHECKED BY: XX		
											SHEET NO. 17 OF 17		
											PROJECT NO. P509000	PLANTING PALETTE	
				ASSISTANT CHIEF ENGINEER		CHIEF, RIGHT OF WAY		CONTRACT NO. P509007					