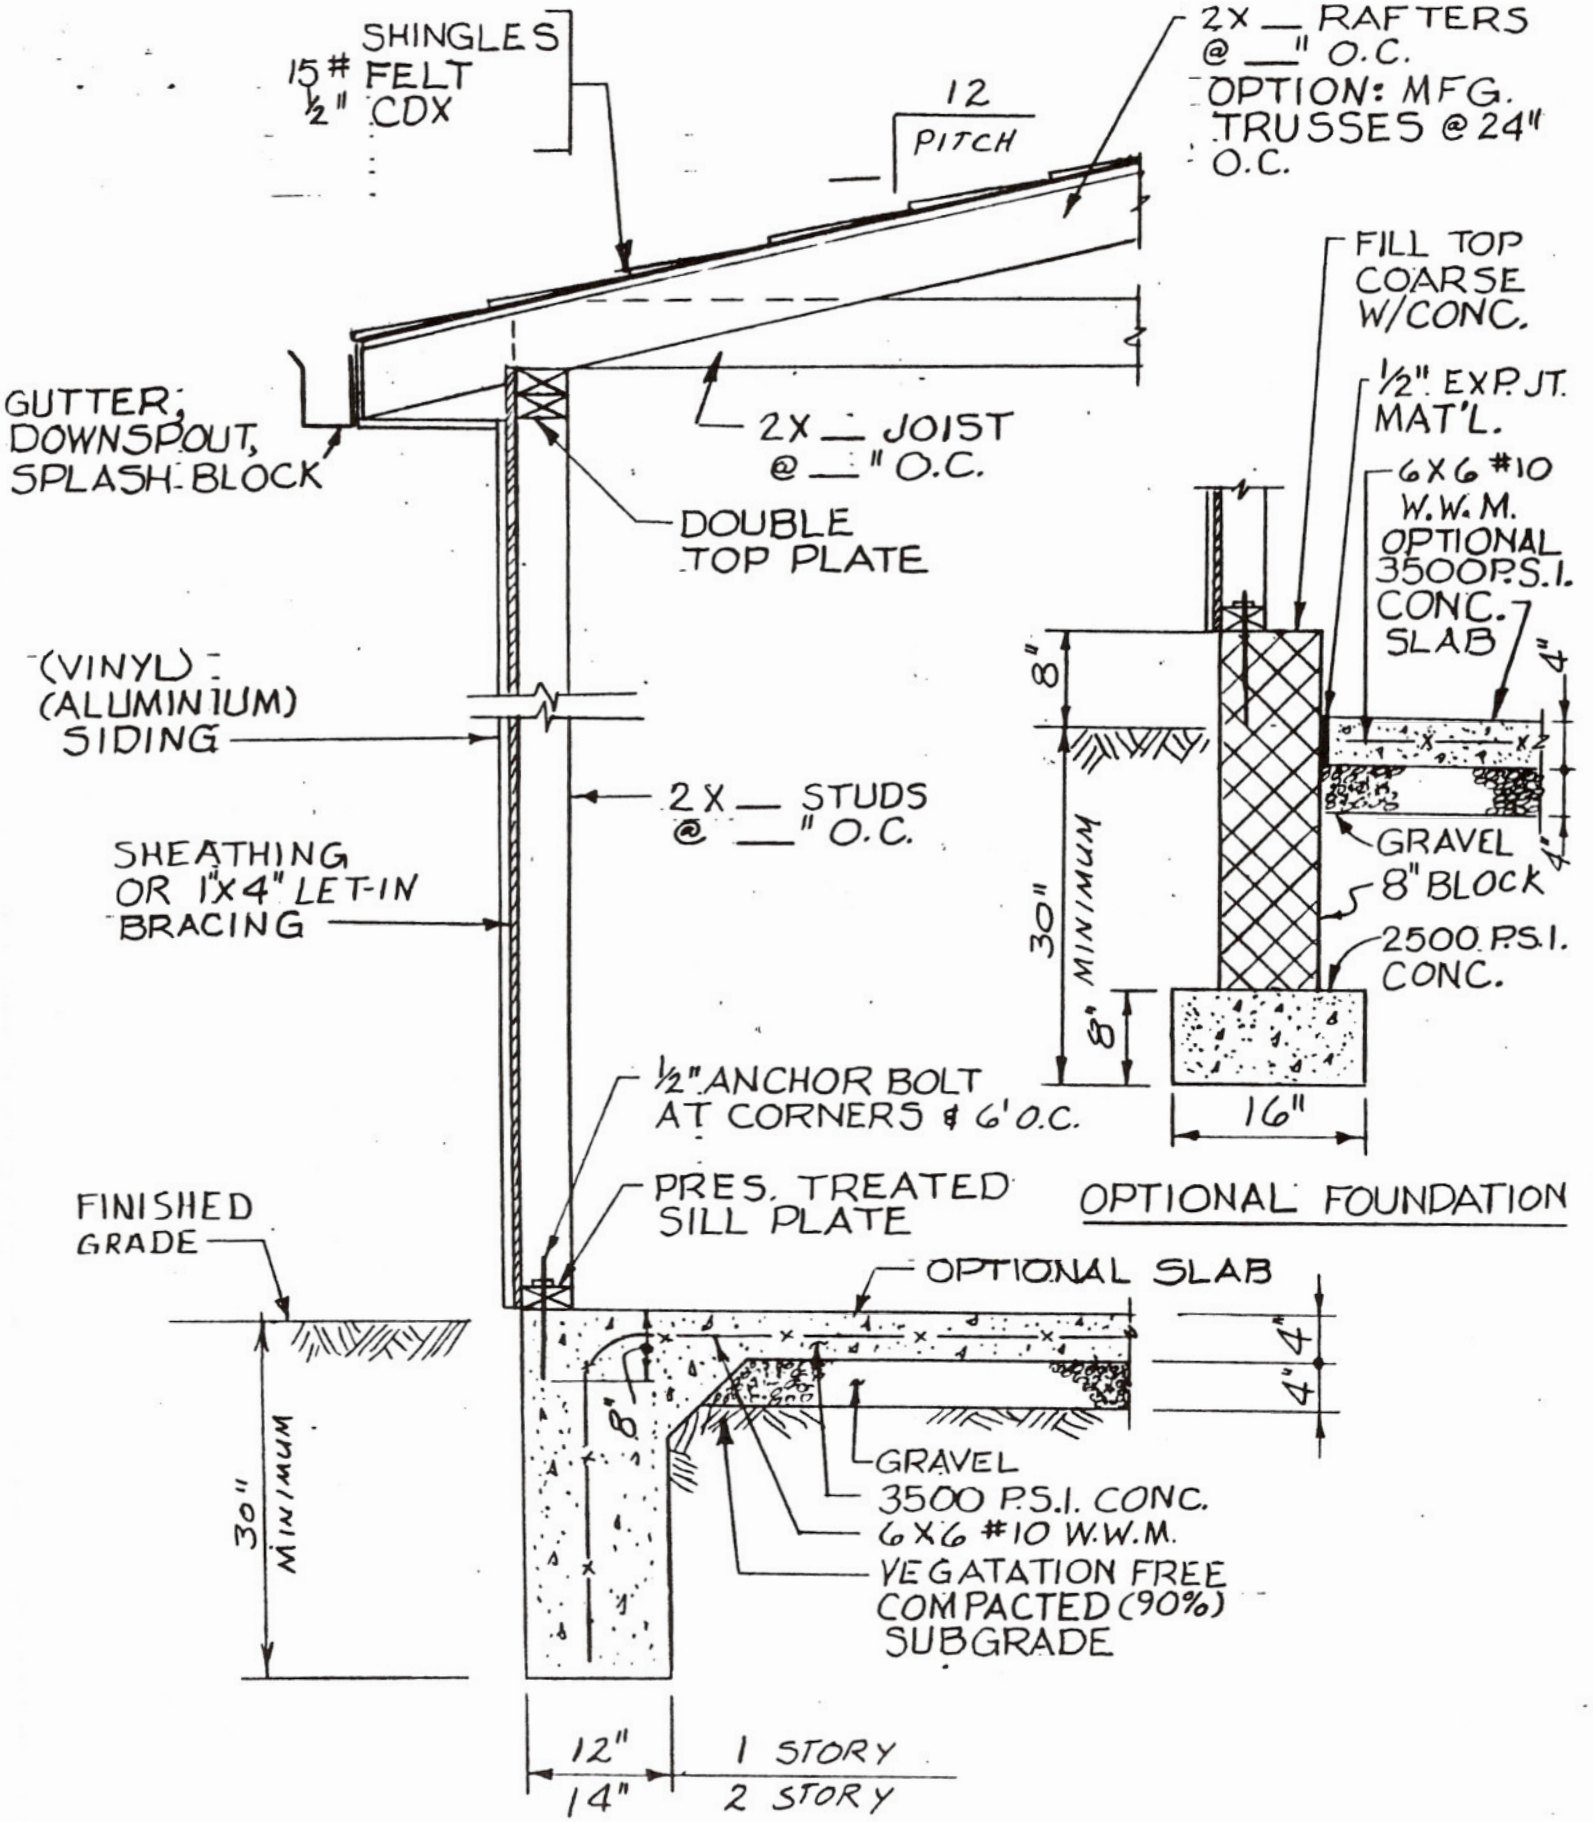

Typical Wall Section