
Anne Arundel County Sewer Master Plan 2022


S-1

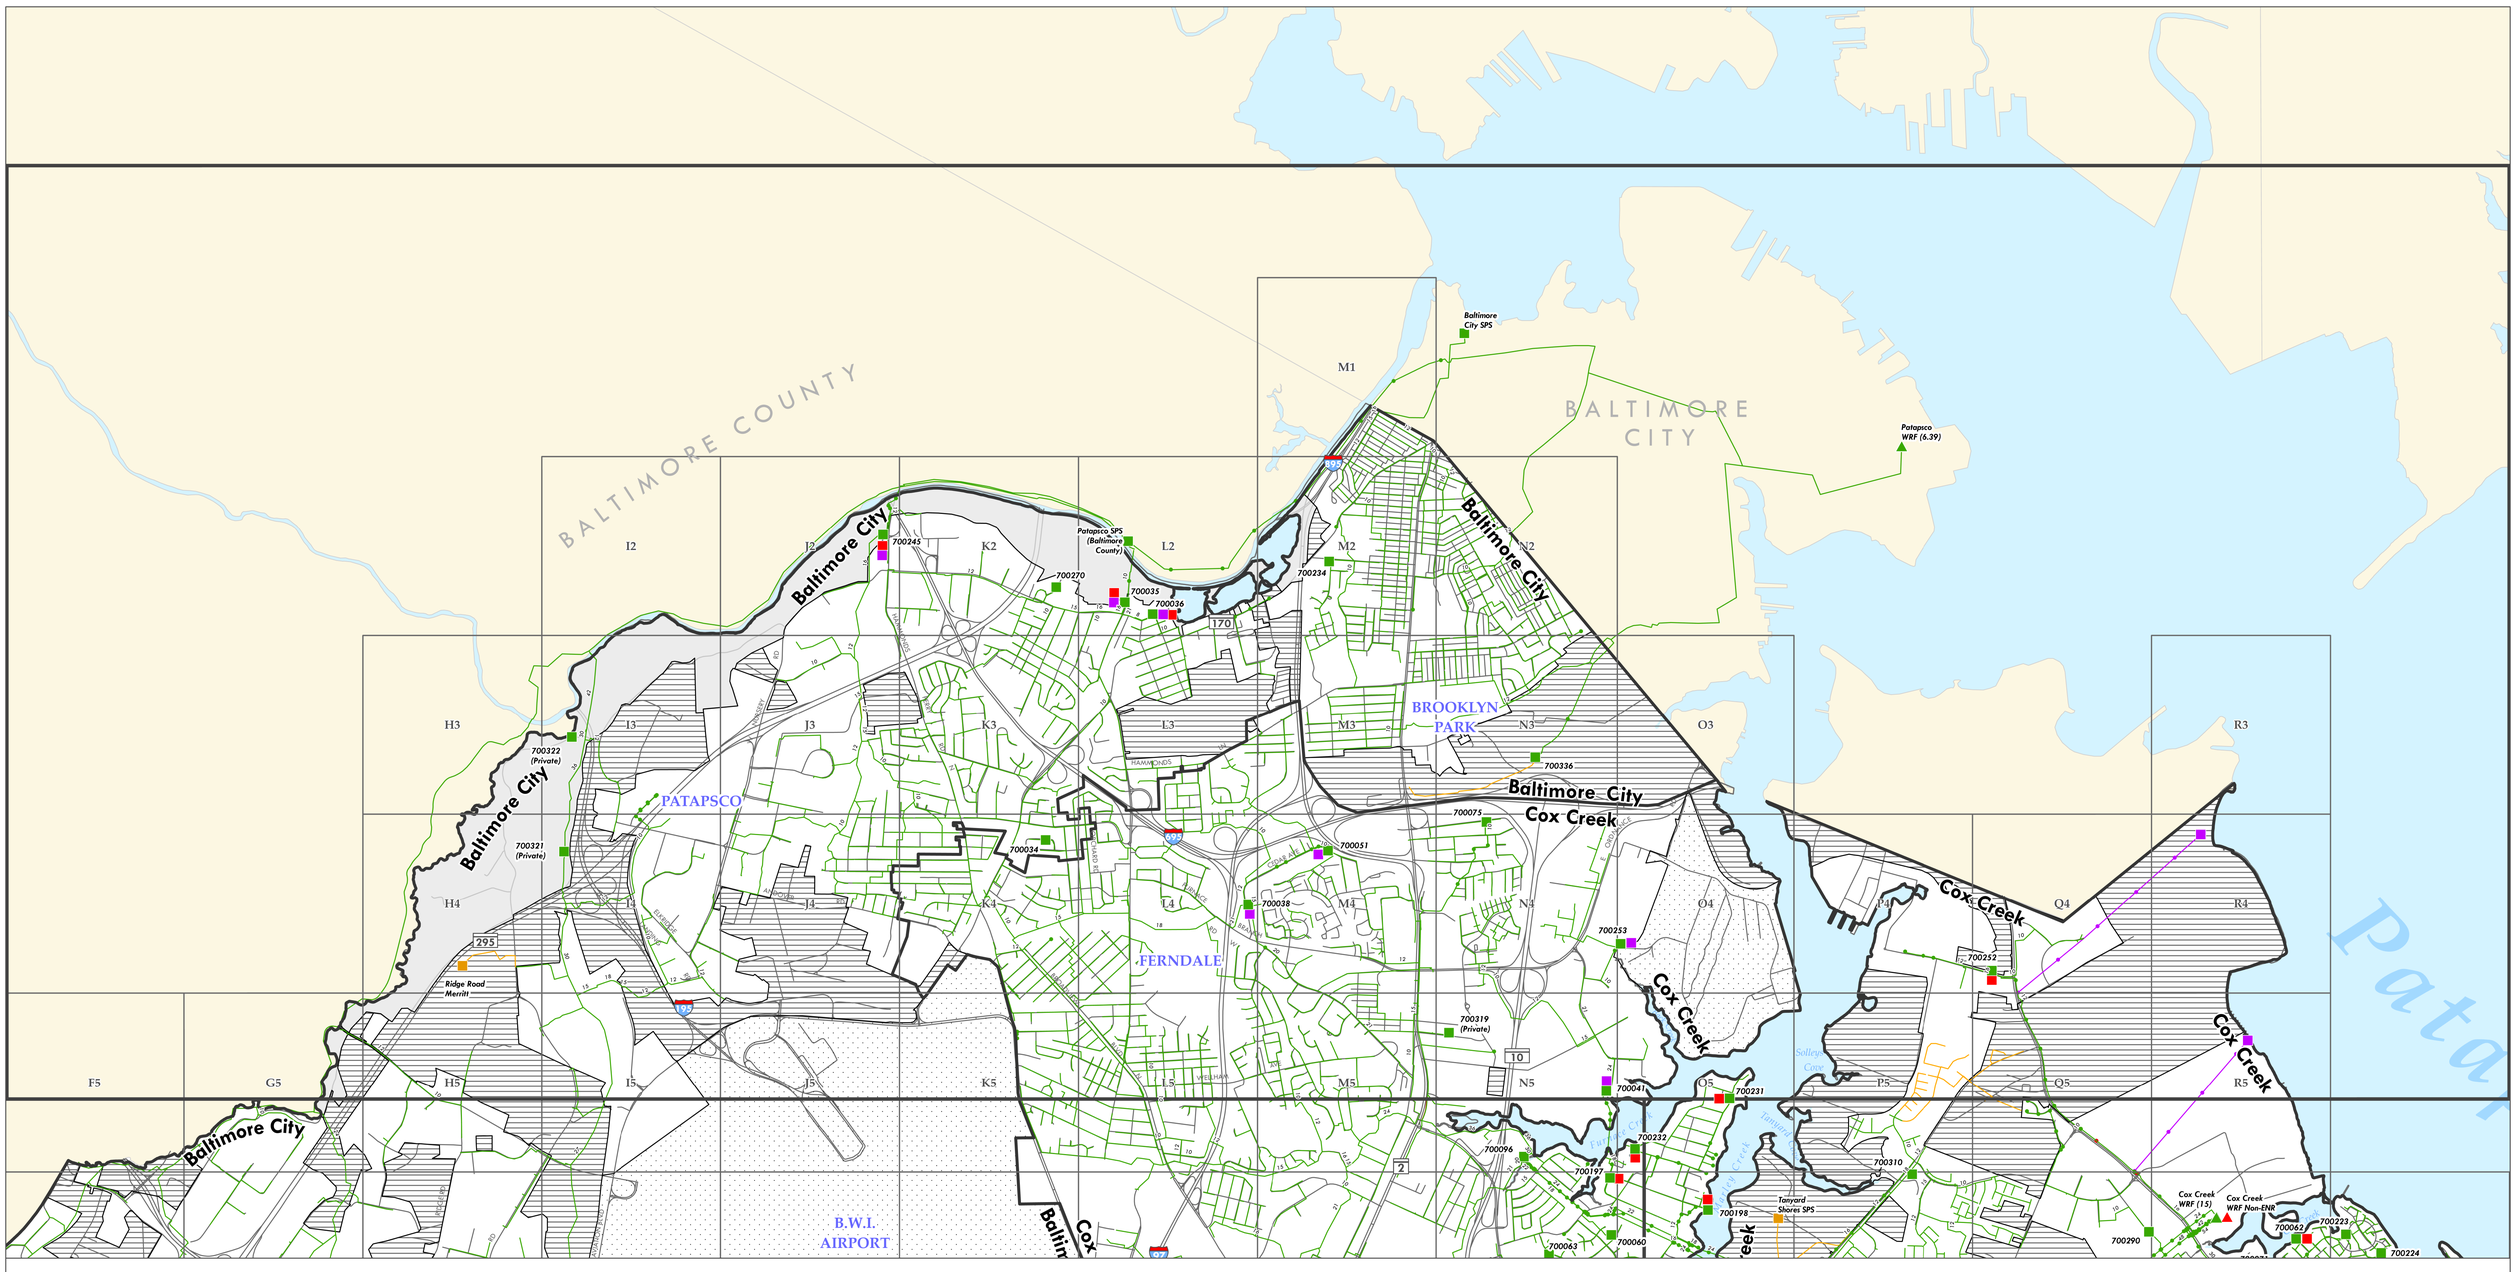

0 2,000 4,000 6,000 8,000

Feet

1 inch = 2,000 feet

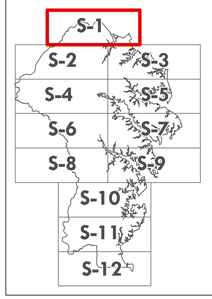

N

Sewer Pipes

- Existing Gravity
- Existing Force Main
- Capital Facilities Gravity
- Capital Facilities Force Main
- Future Service Gravity
- Future Service Force Main
- Planned Service Gravity
- Planned Service Force Main

Sewer Service Categories

- Existing Service
- No Public Service
- Other
- Planned Service
- Future Service

City of Annapolis

- Sewer Lift Station - Annapolis
- Gravity - Annapolis
- Force Main/Low Pressure - Annapolis
- City of Annapolis

Sewer Service Features

- Sewer Service Area
- Possible SSA Change
- # On-Site Wastewater Management Problem Area

Sewer Facilities

- Existing Non-County Facility
- Future Pumping Station
- Existing Water Reclamation Facility
- Existing Pumping Station
- Capital Facility Water Reclamation Facility
- Capital Facility Pumping Station
- Planned Water Reclamation Facility
- Planned Pumping Station

Index Grids

- H3 Dept. of Public Works 200 Scale Index Grid
- S-1 2,000 Scale Index Grid

Official Sewer Map Adopted By the
Anne Arundel County Council By Bill No. 53-22
Effective Date: July 24, 2022;
Subject to Section 5 of Bill 53-22

Signed Steven Kaii-Ziegler

Steven Kaii-Ziegler, AICP
Planning and Zoning Officer
Anne Arundel County

7/19/2022
Produced By: Office of Planning & Zoning
Copyright 2022

Anne Arundel County Sewer Master Plan 2022

S-2

0 2,000 4,000 6,000 8,000
Feet
1 inch = 2,000 feet

S-1 S-2 S-3 S-4 S-5 S-6 S-7 S-8 S-9 S-10 S-11 S-12

N

Sewer Pipes

- Existing Gravity
- Existing Force Main
- Capital Facilities Gravity
- Capital Facilities Force Main
- Future Service Gravity
- Future Service Force Main
- Planned Service Gravity
- Planned Service Force Main

Sewer Service Categories

- Existing Service
- No Public Service
- Other
- Planned Service
- Future Service

City of Annapolis

- Sewer Lift Station - Annapolis
- Gravity - Annapolis
- Force Main/Low Pressure - Annapolis
- City of Annapolis

Sewer Service Features

- Sewer Service Area
- Possible SSA Change
- # On-Site Wastewater Management Problem Area

Sewer Facilities

- Existing Non-County Facility
- Future Pumping Station
- Existing Water Reclamation Facility
- Existing Pumping Station
- Capital Facility Water Reclamation Facility
- Capital Facility Pumping Station
- Planned Water Reclamation Facility
- Planned Pumping Station

Index Grids

- H3 Dept. of Public Works 200 Scale Index Grid
- S-2 2,000 Scale Index Grid

Official Sewer Map Adopted By the
Anne Arundel County Council By Bill No. 53-22
Effective Date: July 24, 2022;
Subject to Section 5 of Bill 53-22

Signed

Steven Kaii-Ziegler, AICP
Planning and Zoning Officer
Anne Arundel County

7/19/2022
Produced By: Office of Planning & Zoning
Copyright 2022

Anne Arundel County
Sewer Master Plan 2022

S-3

0 2,000 4,000 6,000 8,000
Feet
1 inch = 2,000 feet

S-1 S-2 S-3 S-4 S-5 S-6 S-7 S-8 S-9 S-10 S-11 S-12

N

Sewer Pipes
- Existing Gravity
- Existing Force Main
- Capital Facilities Gravity
- Capital Facilities Force Main
- Future Service Gravity
- Future Service Force Main
- Planned Service Gravity
- Planned Service Force Main

Sewer Service Categories
- Existing Service
- No Public Service
- Other
- Planned Service
- Future Service

City of Annapolis
- Sewer Lift Station - Annapolis
- Gravity - Annapolis
- Force Main/Low Pressure - Annapolis
- City of Annapolis

Sewer Service Features
- Sewer Service Area
- Possible SSA Change
- # On-Site Wastewater Management Problem Area

Sewer Facilities
- Existing Non-County Facility
- Future Pumping Station
- Existing Water Reclamation Facility
- Existing Pumping Station
- Capital Facility Water Reclamation Facility
- Capital Facility Pumping Station
- Planned Water Reclamation Facility
- Planned Pumping Station

Index Grids
- H3 Dept. of Public Works 200 Scale Index Grid
- S-3 2,000 Scale Index Grid

Official Sewer Map Adopted By the
Anne Arundel County Council By Bill No. 53-22
Effective Date: July 24, 2022;
Subject to Section 5 of Bill 53-22

Signed

Steven Kaii-Ziegler, AICP
Planning and Zoning Officer
Anne Arundel County

7/19/2022
Produced By: Office of Planning & Zoning
Copyright 2022

Anne Arundel County Sewer Master Plan 2022

S-4

0 2,000 4,000 6,000 8,000
Feet
1 inch = 2,000 feet

S-1 S-2 S-3 S-4 S-5 S-6 S-7 S-8 S-9 S-10 S-11 S-12

N

Sewer Pipes

- Existing Gravity
- Existing Force Main
- Capital Facilities Gravity
- Capital Facilities Force Main
- Future Service Gravity
- Future Service Force Main
- Planned Service Gravity
- Planned Service Force Main

Sewer Service Categories

- Existing Service
- No Public Service
- Other
- Planned Service
- Future Service

City of Annapolis

- Sewer Lift Station - Annapolis
- Gravity - Annapolis
- Force Main/Low Pressure - Annapolis
- City of Annapolis

Sewer Service Features

- Sewer Service Area
- Possible SSA Change
- # On-Site Wastewater Management Problem Area

Sewer Facilities

- Existing Non-County Facility
- Future Pumping Station
- Existing Water Reclamation Facility
- Existing Pumping Station
- Capital Facility Water Reclamation Facility
- Capital Facility Pumping Station
- Planned Water Reclamation Facility
- Planned Pumping Station

Index Grids

- H3 Dept. of Public Works 200 Scale Index Grid
- S-4 2,000 Scale Index Grid

Official Sewer Map Adopted By the
Anne Arundel County Council By Bill No. 53-22
Effective Date: July 24, 2022;
Subject to Section 5 of Bill 53-22

Signed Steven Kaii-Ziegler

Steven Kaii-Ziegler, AICP
Planning and Zoning Officer
Anne Arundel County

7/19/2022
Produced By: Office of Planning & Zoning
Copyright 2022

Anne Arundel County Sewer Master Plan 2022

S-5

0 2,000 4,000 6,000 8,000
Feet
1 inch = 2,000 feet

S-1 S-2 S-3 S-4 S-5 S-6 S-7 S-8 S-9 S-10 S-11 S-12

N

Sewer Pipes

- Existing Gravity
- Existing Force Main
- Capital Facilities Gravity
- Capital Facilities Force Main
- Future Service Gravity
- Future Service Force Main
- Planned Service Gravity
- Planned Service Force Main

Sewer Service Categories

- Existing Service
- No Public Service
- Other
- Planned Service
- Future Service

City of Annapolis

- Sewer Lift Station - Annapolis
- Gravity - Annapolis
- Force Main/Low Pressure - Annapolis
- City of Annapolis

Sewer Service Features

- Sewer Service Area
- Possible SSA Change
- # On-Site Wastewater Management Problem Area

Sewer Facilities

- Existing Non-County Facility
- Future Pumping Station
- Existing Water Reclamation Facility
- Existing Pumping Station
- Capital Facility Water Reclamation Facility
- Capital Facility Pumping Station
- Planned Water Reclamation Facility
- Planned Pumping Station

Index Grids


- H3 Dept. of Public Works 200 Scale Index Grid
- S-5 2,000 Scale Index Grid

Official Sewer Map Adopted By the
Anne Arundel County Council By Bill No. 53-22
Effective Date: July 24, 2022;
Subject to Section 5 of Bill 53-22

Signed Steven Kaii-Ziegler

Steven Kaii-Ziegler, AICP
Planning and Zoning Officer
Anne Arundel County


7/19/2022
Produced By: Office of Planning & Zoning
Copyright 2022

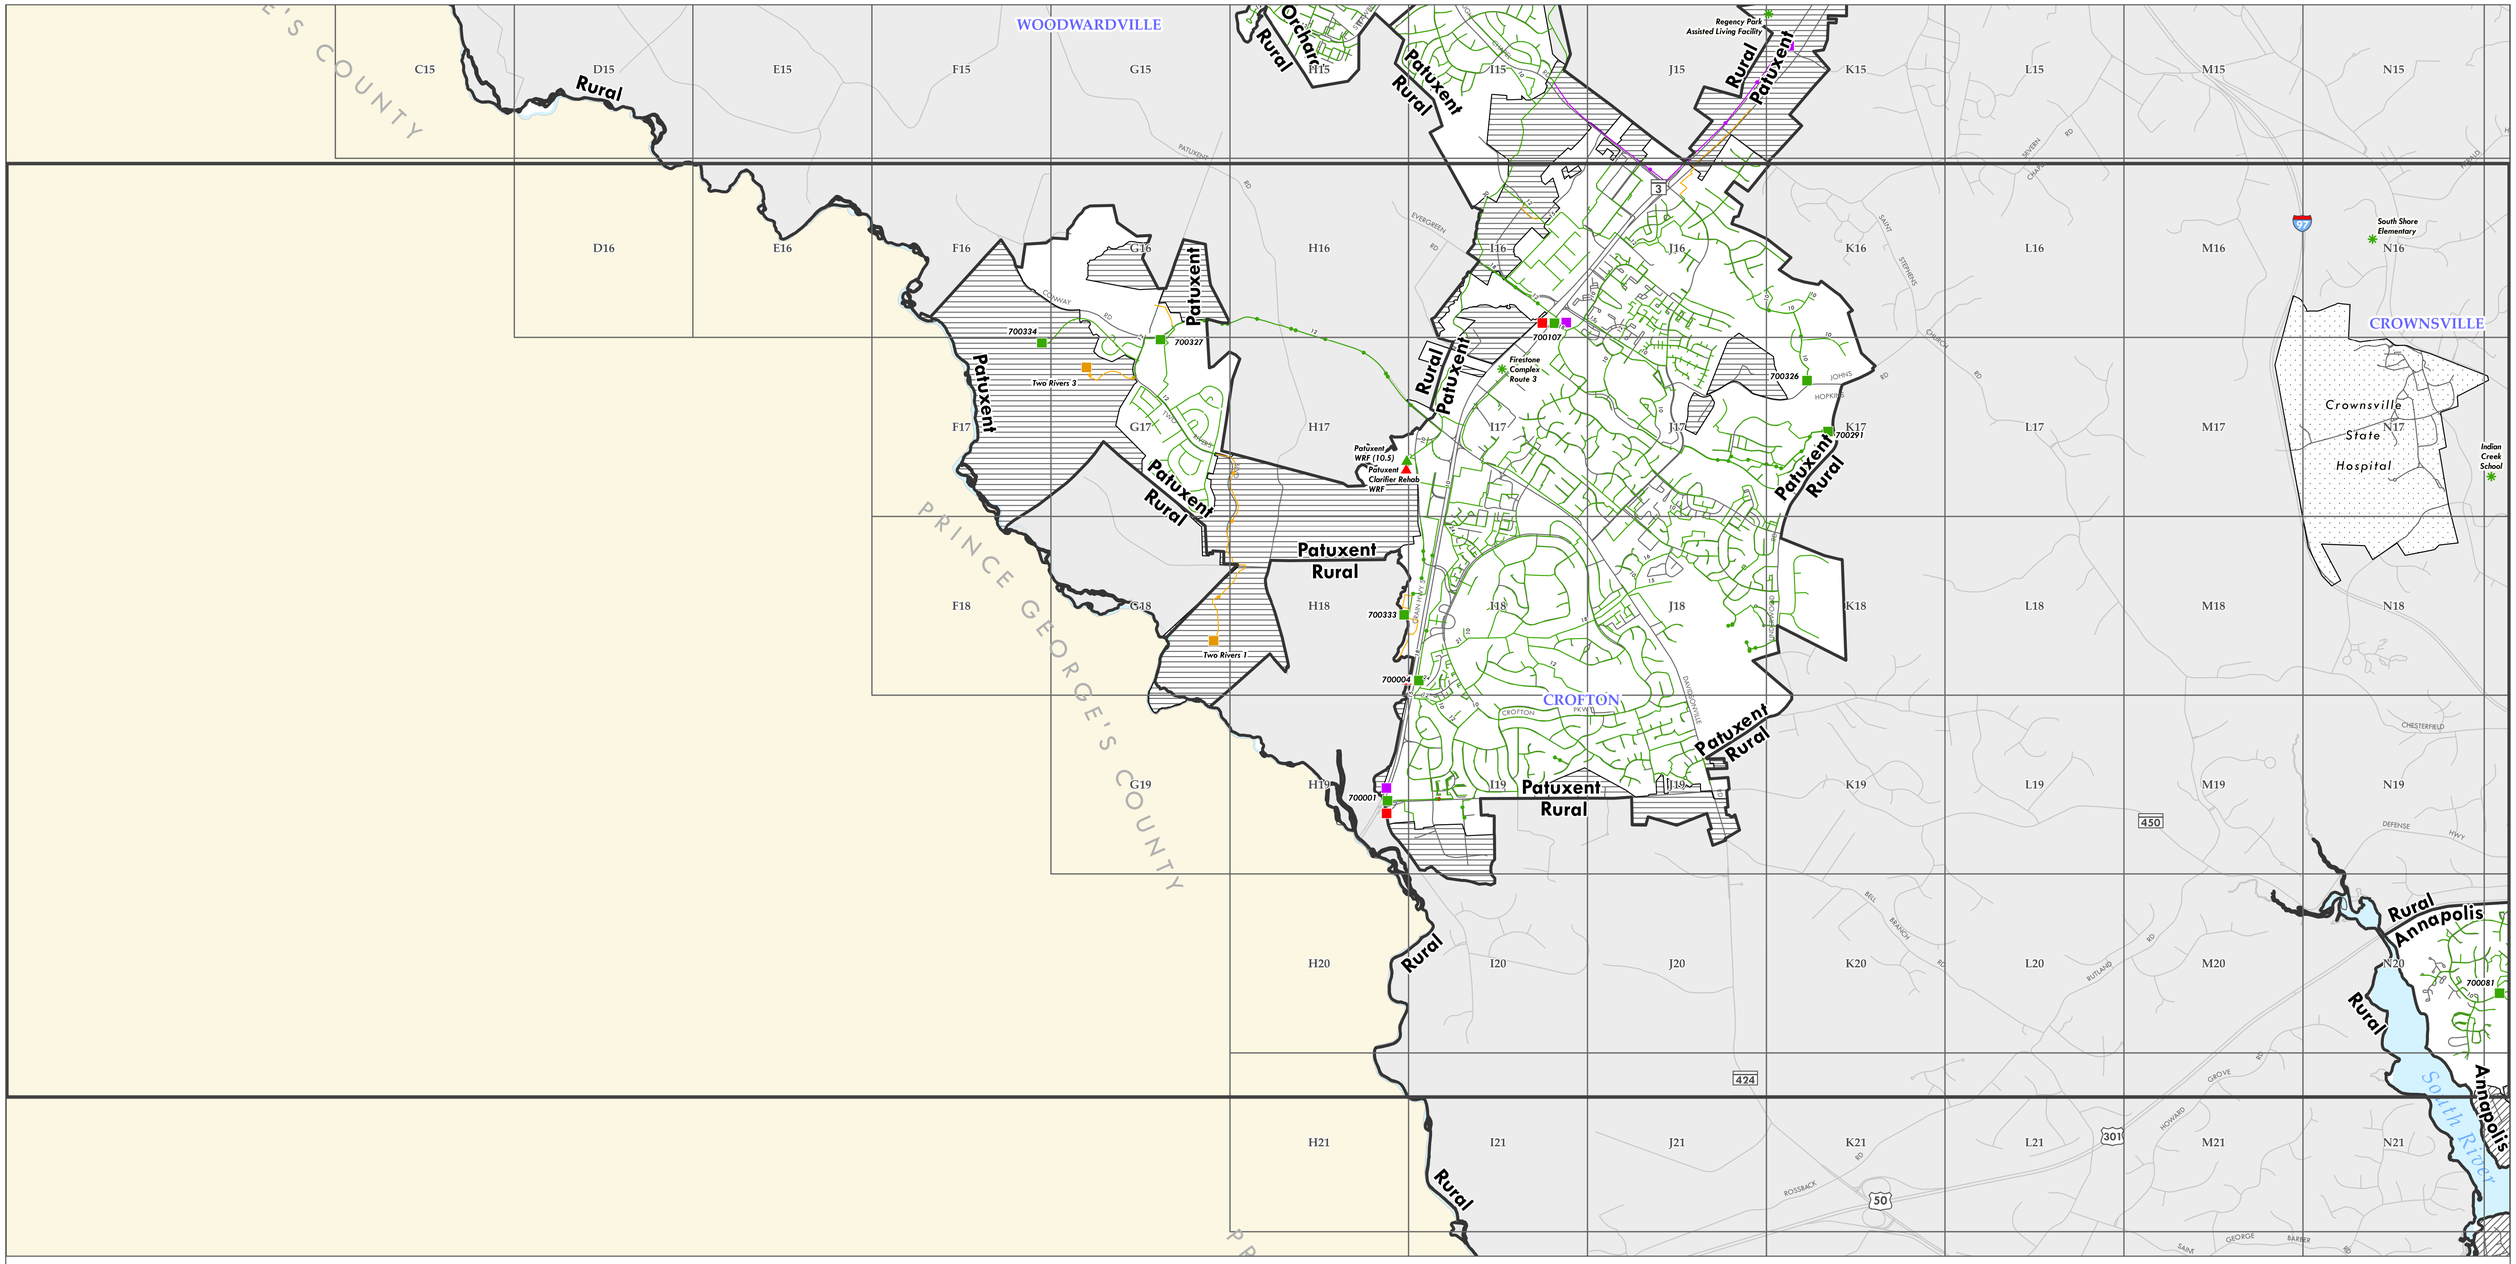

0 2,000 4,000 6,000 8,000

Feet

1 inch = 2,000 feet

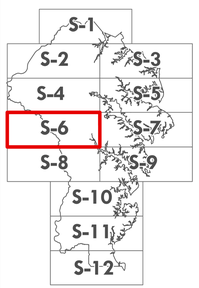

N

Sewer Pipes

- Existing Gravity
- Existing Force Main
- Capital Facilities Gravity
- Capital Facilities Force Main
- Future Service Gravity
- Future Service Force Main
- Planned Service Gravity
- Planned Service Force Main

Sewer Service Categories

- Existing Service
- No Public Service
- Other
- Planned Service
- Future Service

City of Annapolis

- Sewer Lift Station - Annapolis
- Gravity - Annapolis
- Force Main/Low Pressure - Annapolis
- City of Annapolis

Sewer Service Features

- Sewer Service Area
- Possible SSA Change
- # On-Site Wastewater Management Problem Area

Sewer Facilities

- Existing Non-County Facility
- Future Pumping Station
- Existing Water Reclamation Facility
- Existing Pumping Station
- Capital Facility Water Reclamation Facility
- Capital Facility Pumping Station
- Planned Water Reclamation Facility
- Planned Pumping Station

Index Grids

- H3 Dept. of Public Works 200 Scale Index Grid
- S-6 2,000 Scale Index Grid

Anne Arundel County Sewer Master Plan 2022


S-6

Official Sewer Map Adopted By the
Anne Arundel County Council By Bill No. 53-22
Effective Date: July 24, 2022;
Subject to Section 5 of Bill 53-22

Signed Steven Kaii-Ziegler

Steven Kaii-Ziegler, AICP
Planning and Zoning Officer
Anne Arundel County


7/19/2022
Produced By: Office of Planning & Zoning
Copyright 2022

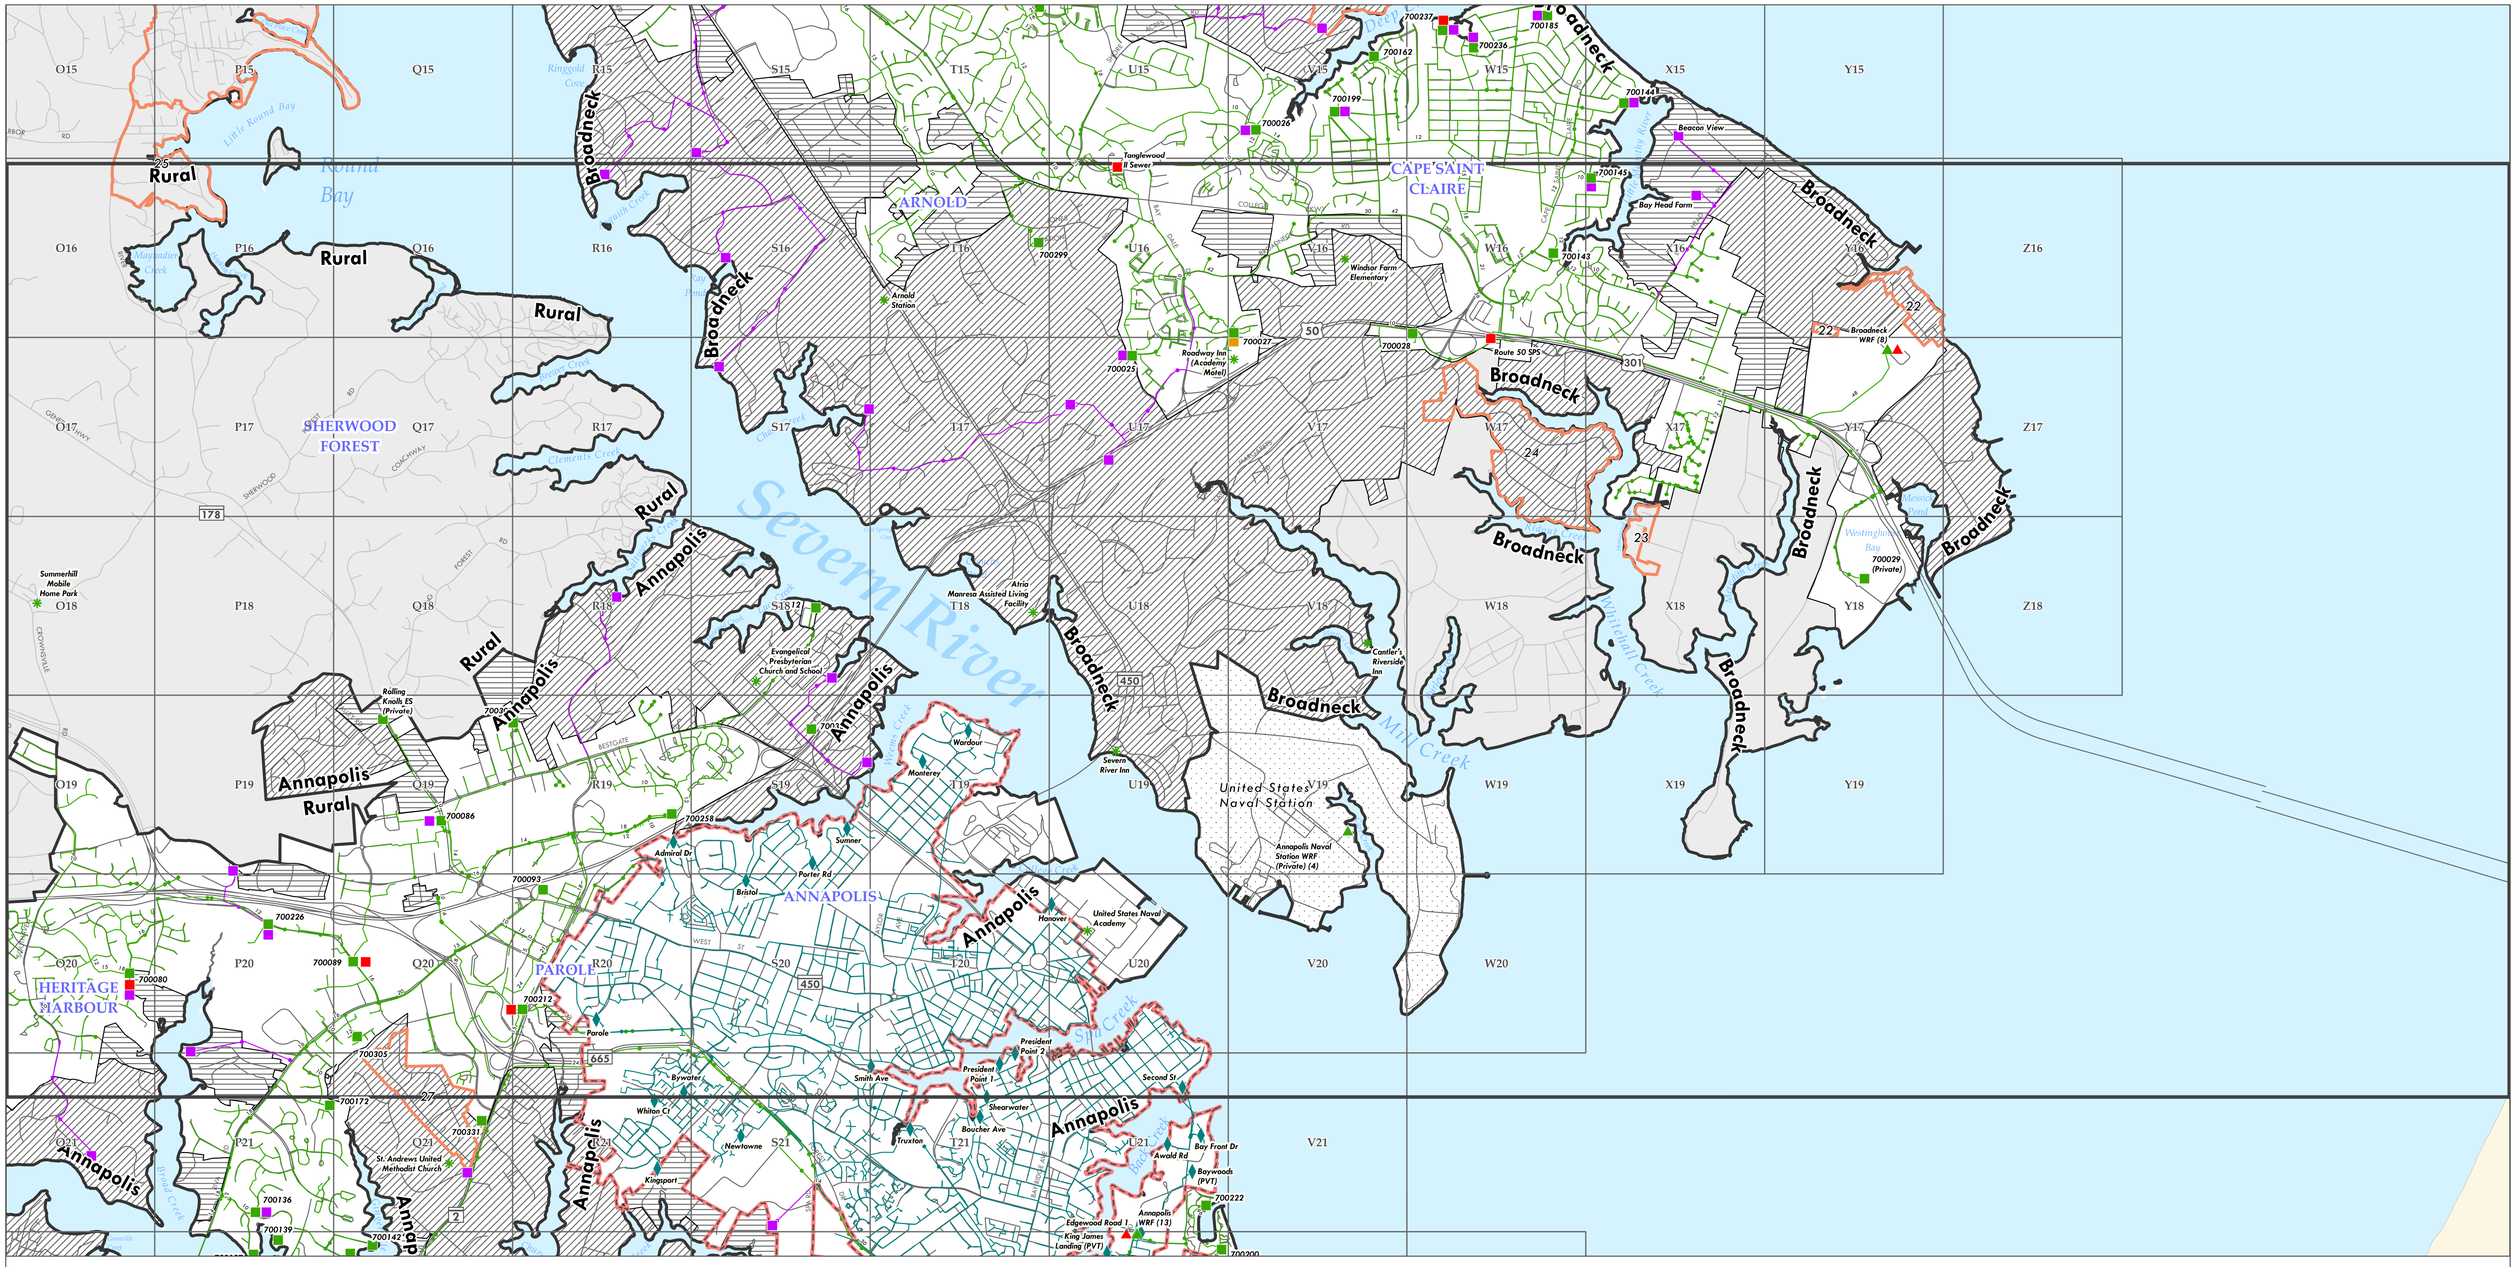

0 2,000 4,000 6,000 8,000

Feet

1 inch = 2,000 feet

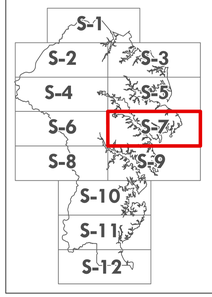

N

Sewer Pipes

- Existing Gravity
- Existing Force Main
- Capital Facilities Gravity
- Capital Facilities Force Main
- Future Service Gravity
- Future Service Force Main
- Planned Service Gravity
- Planned Service Force Main

Sewer Service Categories

- Existing Service
- No Public Service
- Other
- Planned Service
- Future Service

City of Annapolis

- Sewer Lift Station - Annapolis
- Gravity - Annapolis
- Force Main/Low Pressure - Annapolis
- City of Annapolis

Sewer Service Features

- Sewer Service Area
- Possible SSA Change
- # On-Site Wastewater Management Problem Area

Sewer Facilities

- Existing Non-County Facility
- Future Pumping Station
- Existing Water Reclamation Facility
- Existing Pumping Station
- Capital Facility Water Reclamation Facility
- Capital Facility Pumping Station
- Planned Water Reclamation Facility
- Planned Pumping Station

Index Grids

- H3 Dept. of Public Works 200 Scale Index Grid
- S-7 2,000 Scale Index Grid

Anne Arundel County Sewer Master Plan 2022


S-7

Official Sewer Map Adopted By the
Anne Arundel County Council By Bill No. 53-22
Effective Date: July 24, 2022;
Subject to Section 5 of Bill 53-22

Signed

Steven Kaii-Ziegler, AICP
Planning and Zoning Officer
Anne Arundel County


7/19/2022
Produced By: Office of Planning & Zoning
Copyright 2022

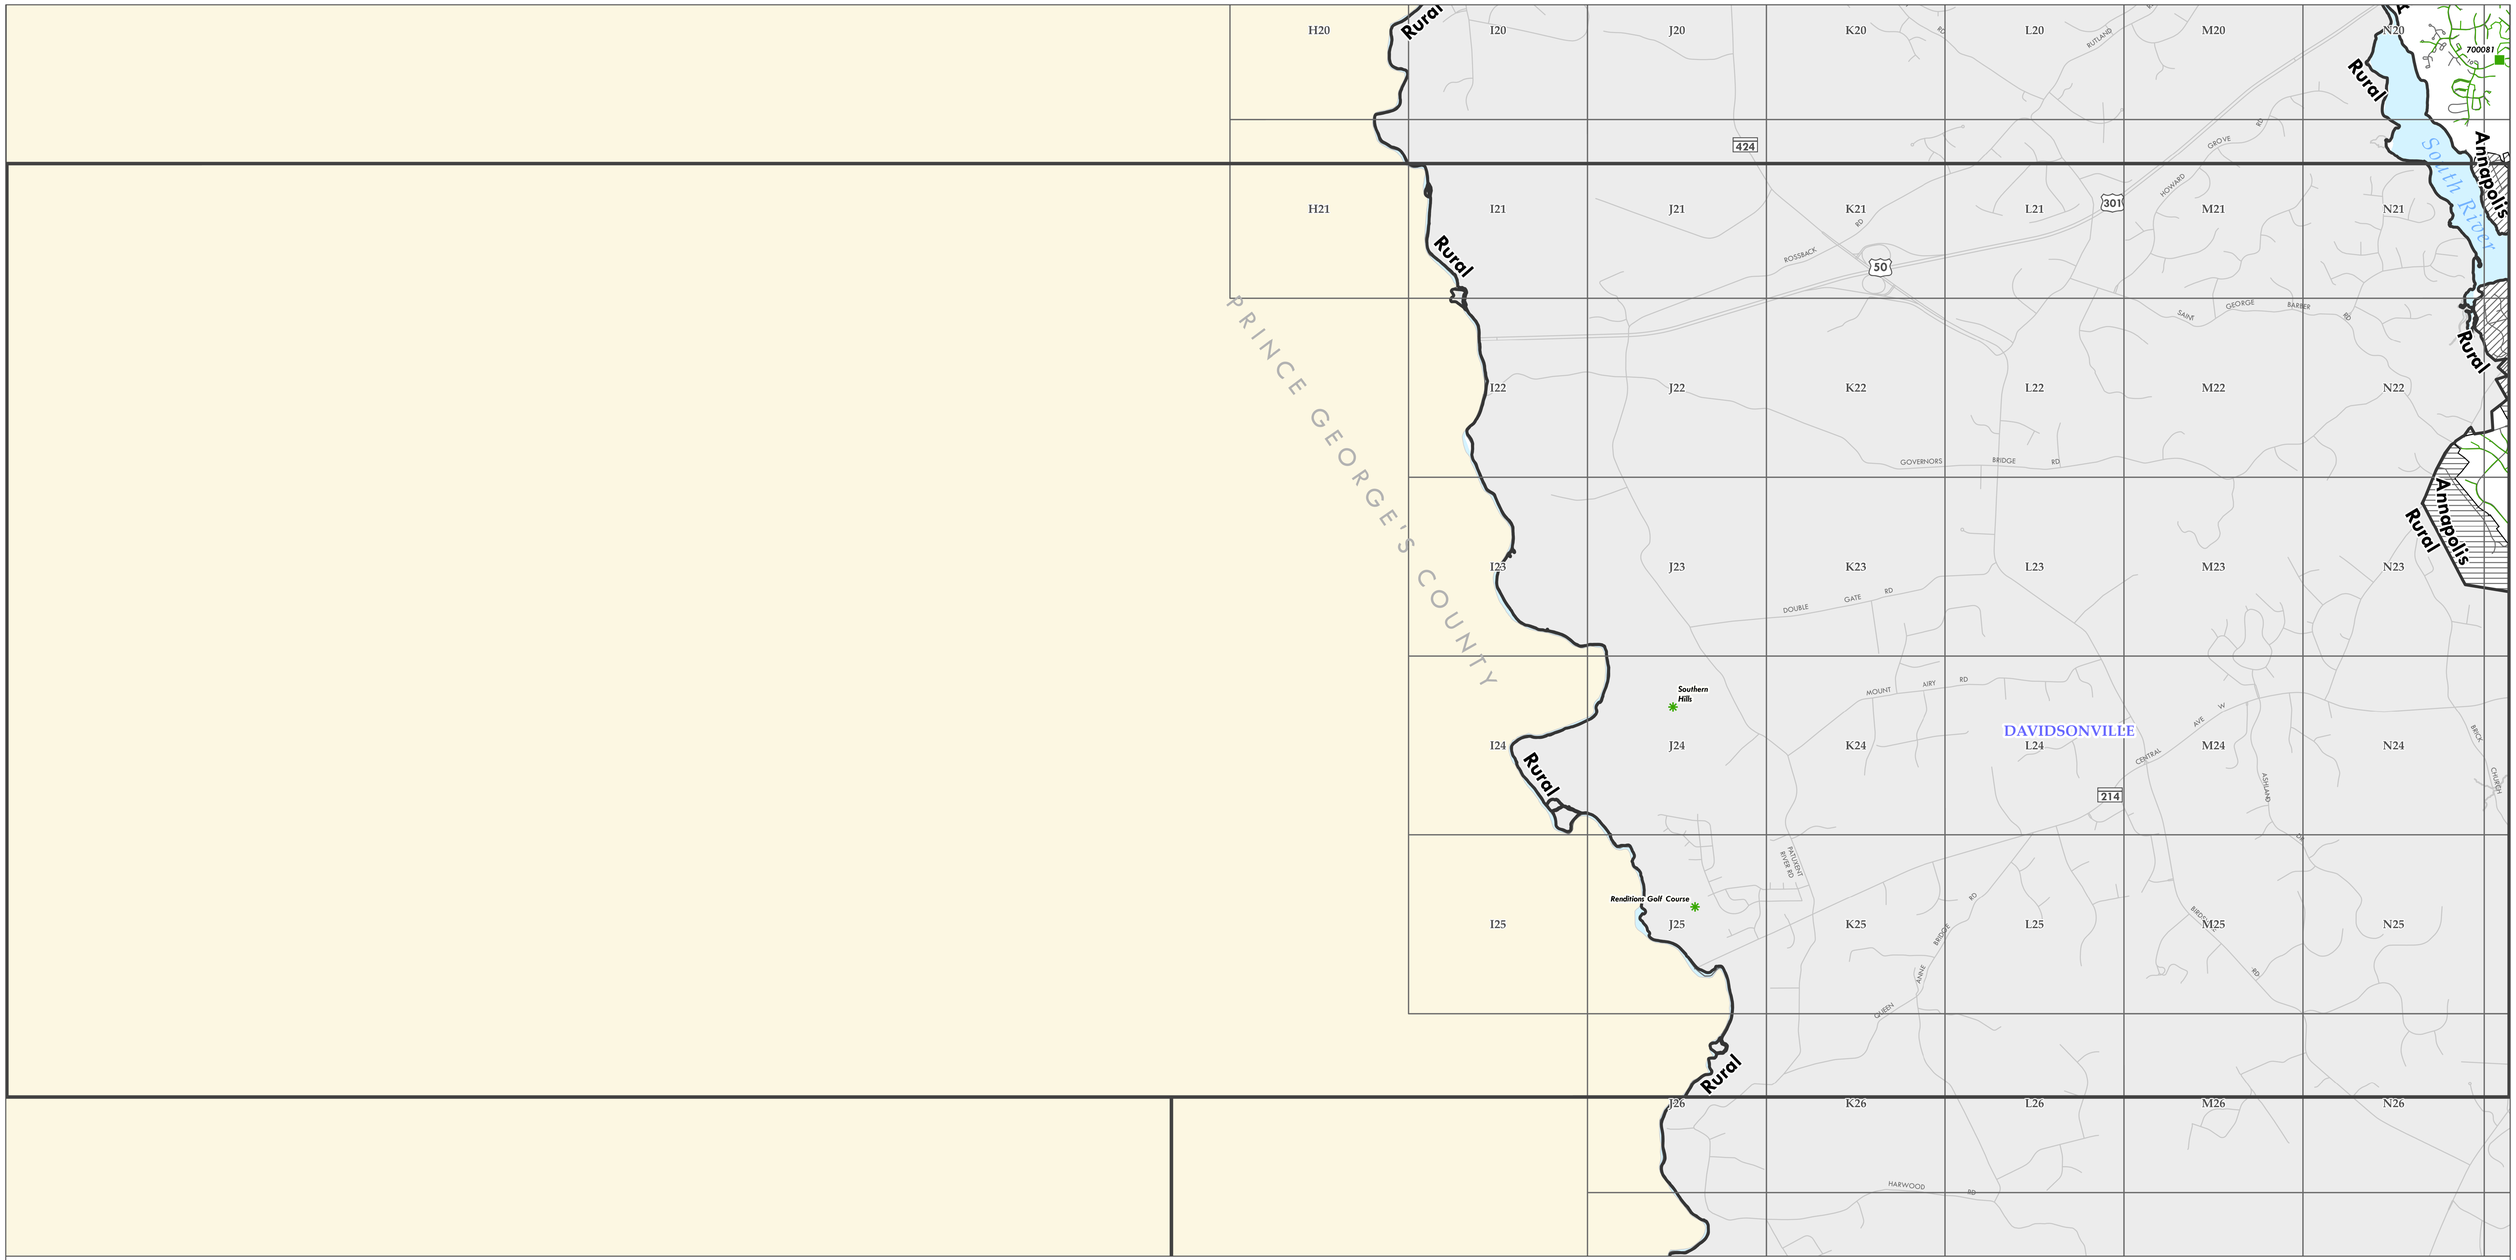

0 2,000 4,000 6,000 8,000

Feet

1 inch = 2,000 feet

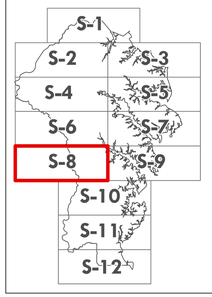

N

Sewer Pipes

- Existing Gravity
- Existing Force Main
- Capital Facilities Gravity
- Capital Facilities Force Main
- Future Service Gravity
- Future Service Force Main
- Planned Service Gravity
- Planned Service Force Main

Sewer Service Categories

- Existing Service
- No Public Service
- Other
- Planned Service
- Future Service

City of Annapolis

- Sewer Lift Station - Annapolis
- Gravity - Annapolis
- Force Main/Low Pressure - Annapolis
- City of Annapolis

Sewer Service Features

- Sewer Service Area
- Possible SSA Change
- # On-Site Wastewater Management Problem Area

Sewer Facilities

- Existing Non-County Facility
- Future Pumping Station
- Existing Water Reclamation Facility
- Existing Pumping Station
- Capital Facility Water Reclamation Facility
- Capital Facility Pumping Station
- Planned Water Reclamation Facility
- Planned Pumping Station

Index Grids

- H3 Dept. of Public Works 200 Scale Index Grid
- S-8 2,000 Scale Index Grid

Anne Arundel County Sewer Master Plan 2022


S-8

Official Sewer Map Adopted By the
Anne Arundel County Council By Bill No. 53-22
Effective Date: July 24, 2022;
Subject to Section 5 of Bill 53-22

Signed Steven Kaii-Ziegler

Steven Kaii-Ziegler, AICP
Planning and Zoning Officer
Anne Arundel County


7/19/2022
Produced By: Office of Planning & Zoning
Copyright 2022

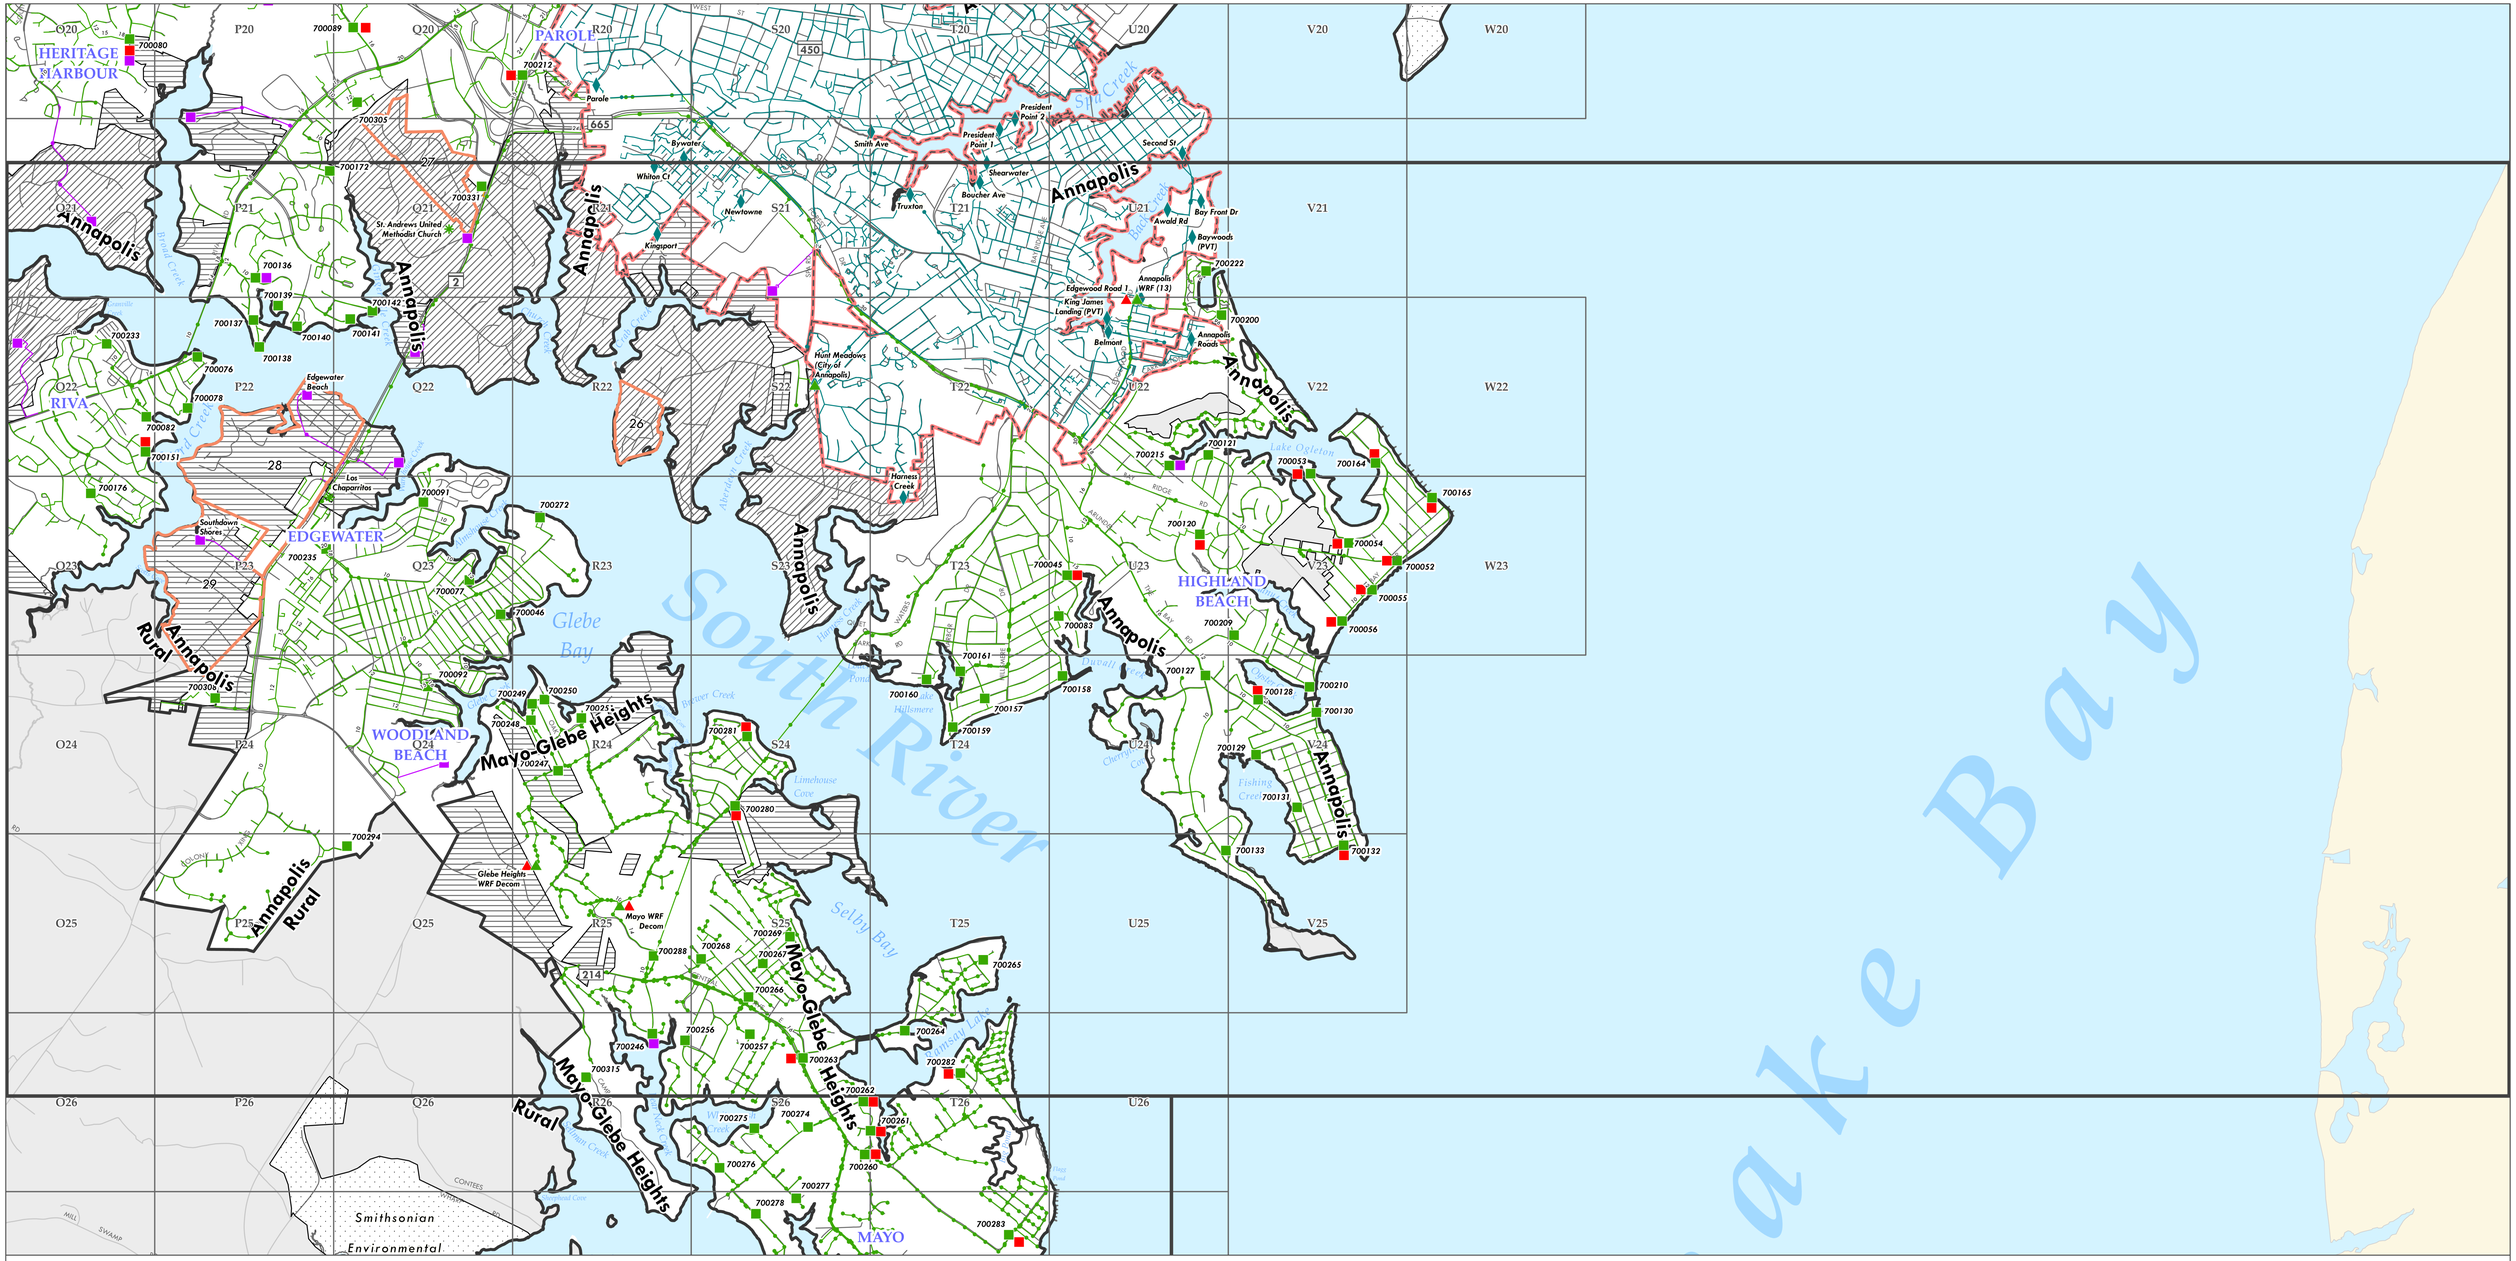

0 2,000 4,000 6,000 8,000

Feet

1 inch = 2,000 feet

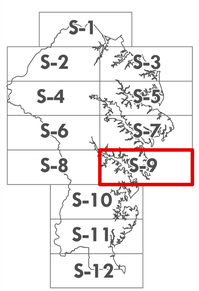

N

Sewer Pipes

- Existing Gravity
- Existing Force Main
- Capital Facilities Gravity
- Capital Facilities Force Main
- Future Service Gravity
- Future Service Force Main
- Planned Service Gravity
- Planned Service Force Main

Sewer Service Categories

- Existing Service
- No Public Service
- Other
- Planned Service
- Future Service

City of Annapolis

- Sewer Lift Station - Annapolis
- Gravity - Annapolis
- Force Main/Low Pressure - Annapolis
- City of Annapolis

Sewer Service Features

- Sewer Service Area
- Possible SSA Change
- # On-Site Wastewater Management Problem Area

Sewer Facilities

- Existing Non-County Facility
- Future Pumping Station
- Existing Water Reclamation Facility
- Existing Pumping Station
- Capital Facility Water Reclamation Facility
- Capital Facility Pumping Station
- Planned Water Reclamation Facility
- Planned Pumping Station

Index Grids

- H3 Dept. of Public Works 200 Scale Index Grid
- S-9 2,000 Scale Index Grid

Anne Arundel County Sewer Master Plan 2022


S-9

Official Sewer Map Adopted By the
Anne Arundel County Council By Bill No. 53-22
Effective Date: July 24, 2022;
Subject to Section 5 of Bill 53-22

Signed

Steven Kaii-Ziegler, AICP
Planning and Zoning Officer
Anne Arundel County


7/19/2022
Produced By: Office of Planning & Zoning
Copyright 2022

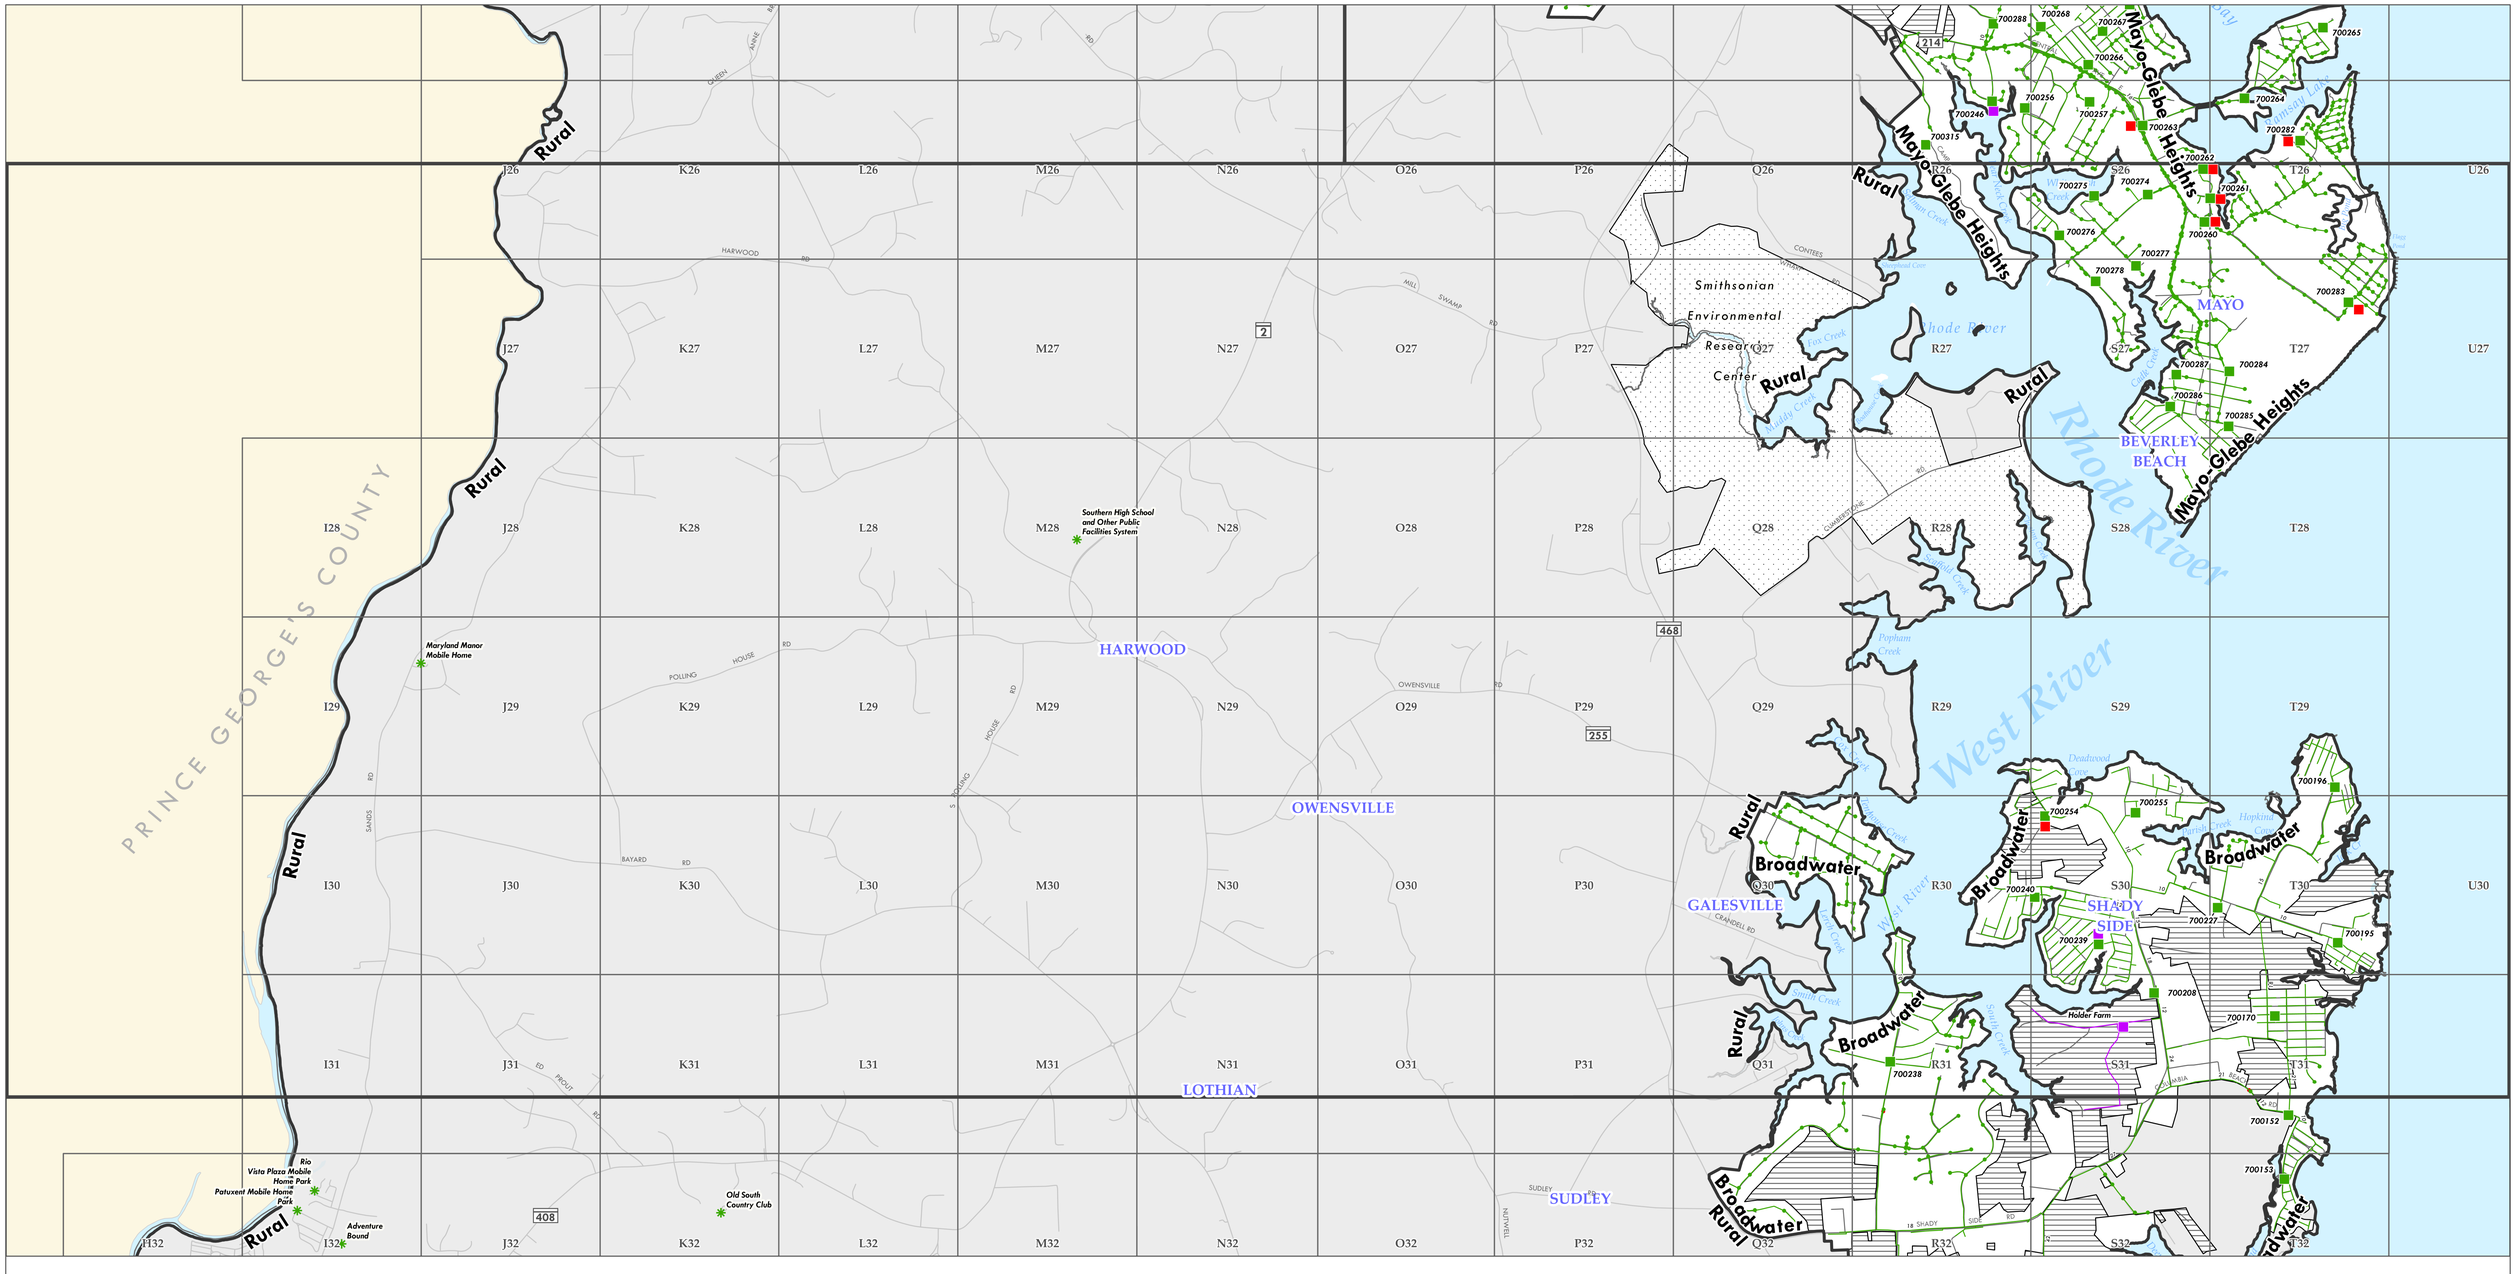

0 2,000 4,000 6,000 8,000

Feet

1 inch = 2,000 feet

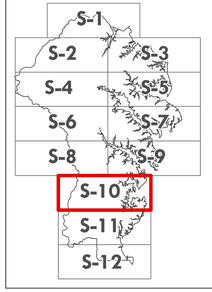

N

Sewer Pipes

- Existing Gravity
- Existing Force Main
- Capital Facilities Gravity
- Capital Facilities Force Main
- Future Service Gravity
- Future Service Force Main
- Planned Service Gravity
- Planned Service Force Main

Sewer Service Categories

- Existing Service
- No Public Service
- Other
- Planned Service
- Future Service

City of Annapolis

- Sewer Lift Station - Annapolis
- Gravity - Annapolis
- Force Main/Low Pressure - Annapolis
- City of Annapolis

Sewer Service Features

- Sewer Service Area
- Possible SSA Change
- # On-Site Wastewater Management Problem Area

Sewer Facilities

- Existing Non-County Facility
- Future Pumping Station
- Existing Water Reclamation Facility
- Existing Pumping Station
- Capital Facility Water Reclamation Facility
- Capital Facility Pumping Station
- Planned Water Reclamation Facility
- Planned Pumping Station

Index Grids

- H3 Dept. of Public Works 200 Scale Index Grid
- S-10 2,000 Scale Index Grid

Anne Arundel County Sewer Master Plan 2022

S-10

Official Sewer Map Adopted By the
Anne Arundel County Council By Bill No. 53-22
Effective Date: July 24, 2022;
Subject to Section 5 of Bill 53-22


Signed

Steven Kaii-Ziegler, AICP
Planning and Zoning Officer
Anne Arundel County

7/19/2022
Produced By: Office of Planning & Zoning
Copyright 2022

Anne Arundel County Sewer Master Plan 2022


S-11

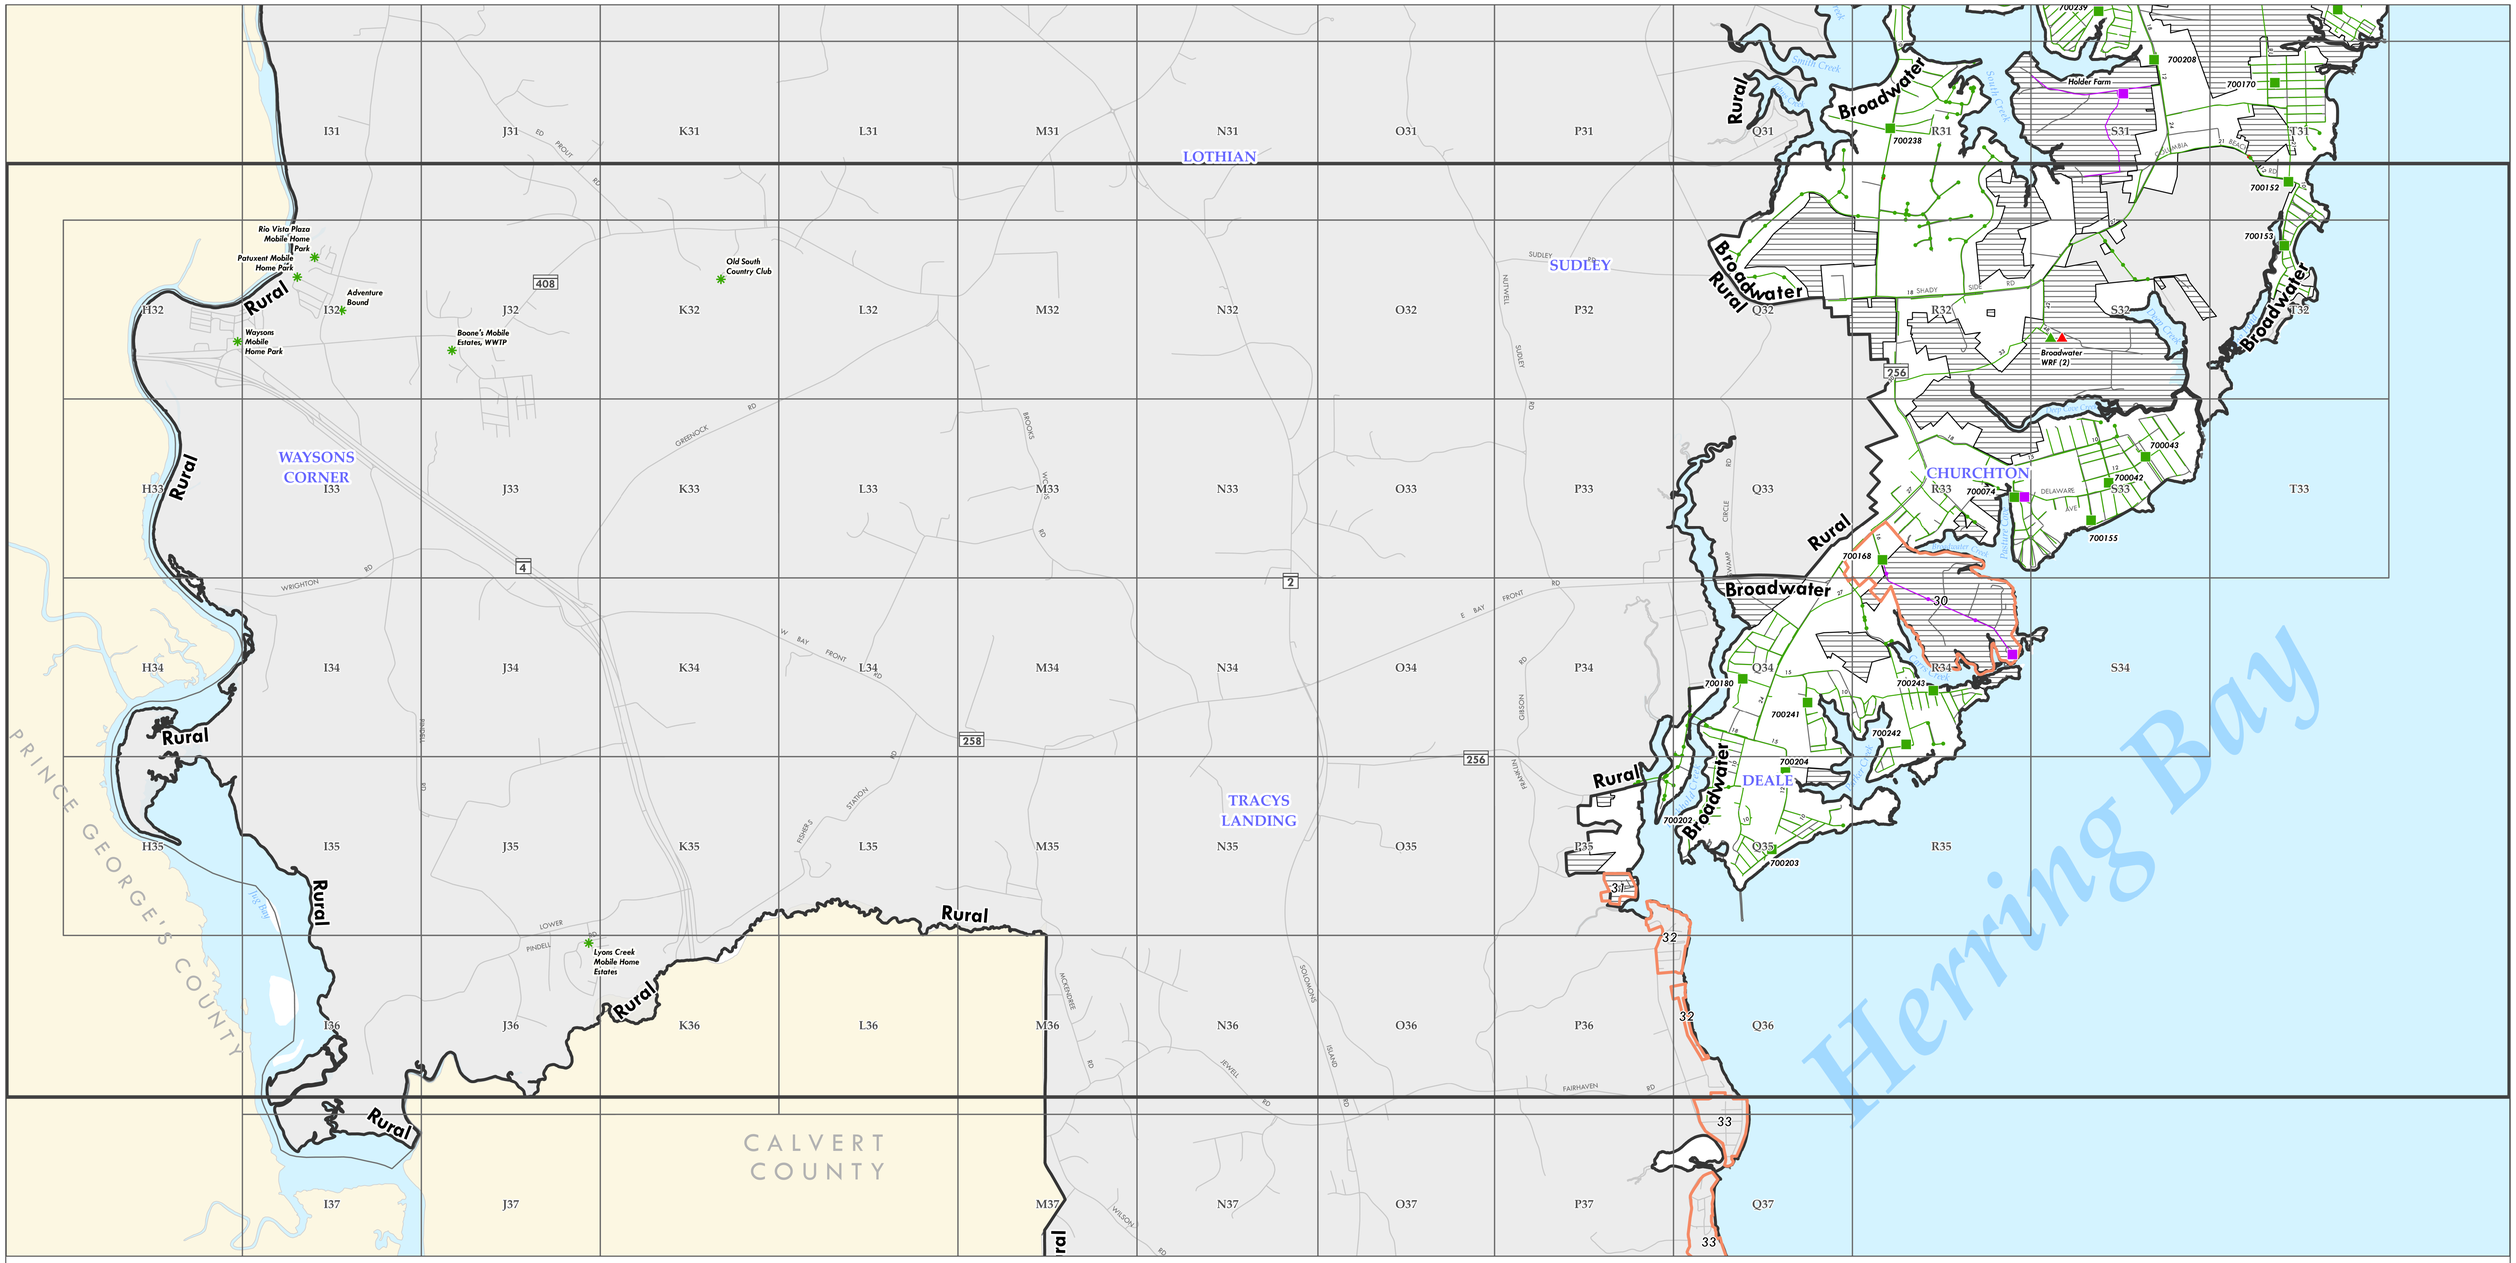

0 2,000 4,000 6,000 8,000

Feet

1 inch = 2,000 feet

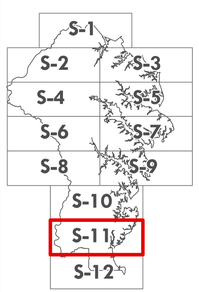

N

Sewer Pipes

- Existing Gravity
- Existing Force Main
- Capital Facilities Gravity
- Capital Facilities Force Main
- Future Service Gravity
- Future Service Force Main
- Planned Service Gravity
- Planned Service Force Main

Sewer Service Categories

- Existing Service
- No Public Service
- Other
- Planned Service
- Future Service

City of Annapolis

- Sewer Lift Station - Annapolis
- Gravity - Annapolis
- Force Main/Low Pressure - Annapolis
- City of Annapolis

Sewer Service Features

- Sewer Service Area
- Possible SSA Change
- # On-Site Wastewater Management Problem Area

Sewer Facilities

- Existing Non-County Facility
- Future Pumping Station
- Existing Water Reclamation Facility
- Existing Pumping Station
- Capital Facility Water Reclamation Facility
- Capital Facility Pumping Station
- Planned Water Reclamation Facility
- Planned Pumping Station

Index Grids


- H3 Dept. of Public Works 200 Scale Index Grid
- S-11 2,000 Scale Index Grid

Official Sewer Map Adopted By the
Anne Arundel County Council By Bill No. 53-22
Effective Date: July 24, 2022;
Subject to Section 5 of Bill 53-22

Signed _____

Steven Kaii-Ziegler, AICP
Planning and Zoning Officer
Anne Arundel County


7/19/2022
Produced By: Office of Planning & Zoning
Copyright 2022

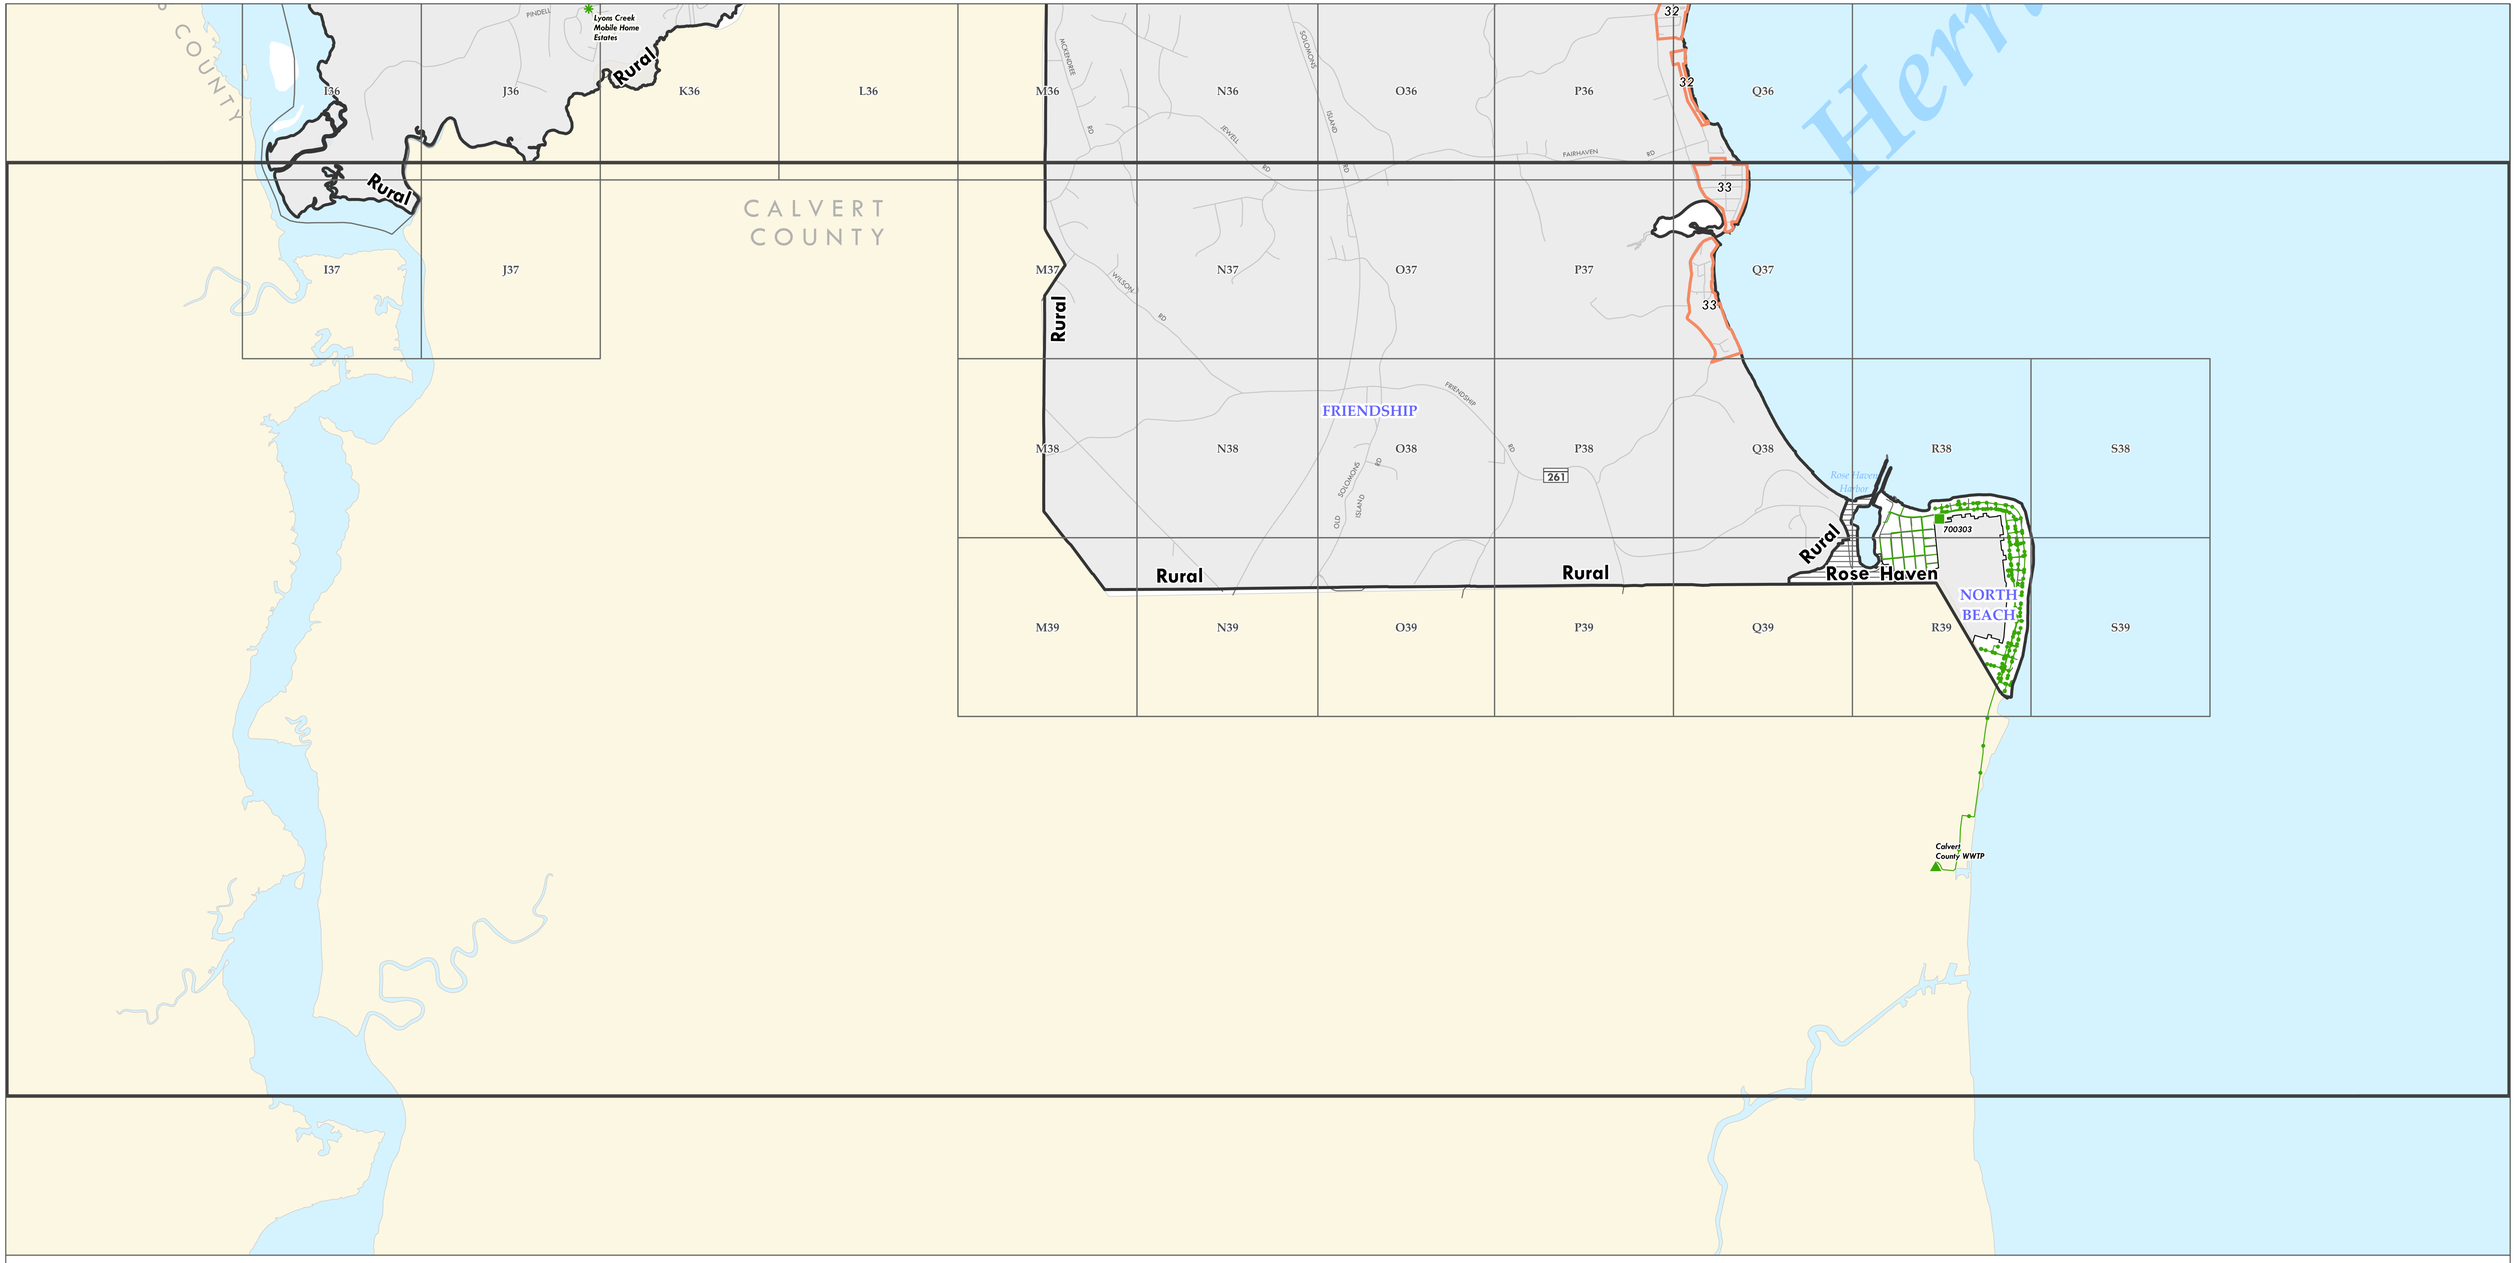

0 2,000 4,000 6,000 8,000

Feet

1 inch = 2,000 feet

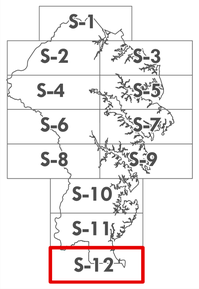

N

Sewer Pipes

- Existing Gravity
- Existing Force Main
- Capital Facilities Gravity
- Capital Facilities Force Main
- Future Service Gravity
- Future Service Force Main
- Planned Service Gravity
- Planned Service Force Main

Sewer Service Categories

- Existing Service
- No Public Service
- Other
- Planned Service
- Future Service

City of Annapolis

- Sewer Lift Station - Annapolis
- Gravity - Annapolis
- Force Main/Low Pressure - Annapolis
- City of Annapolis

Sewer Service Features

- Sewer Service Area
- Possible SSA Change
- # On-Site Wastewater Management Problem Area

Sewer Facilities

- Existing Non-County Facility
- Future Pumping Station
- Existing Water Reclamation Facility
- Existing Pumping Station
- Capital Facility Water Reclamation Facility
- Capital Facility Pumping Station
- Planned Water Reclamation Facility
- Planned Pumping Station

Index Grids

- H3 Dept. of Public Works 200 Scale Index Grid
- S-12 2,000 Scale Index Grid

Official Sewer Map Adopted By the
Anne Arundel County Council By Bill No. 53-22
Effective Date: July 24, 2022;
Subject to Section 5 of Bill 53-22

Signed Steven Kaii-Ziegler

Steven Kaii-Ziegler, AICP
Planning and Zoning Officer
Anne Arundel County

Anne Arundel County Sewer Master Plan 2022

S-12

7/19/2022
Produced By: Office of Planning & Zoning
Copyright 2022